NOTE:
THIS SHEET HAS BEEN REDRAWN USING COMPUTER AIDED DRAFTING/DESIGN (CAD/D) BASED ON THE MAP PREPARED BY: RONALD J. PRICE, N.J. LICENSE NO. 13901 NORTHFIELD, NEW JERSEY.

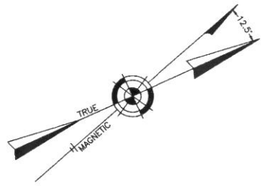

BUILDING NO. 1
TWO STORY UNITS

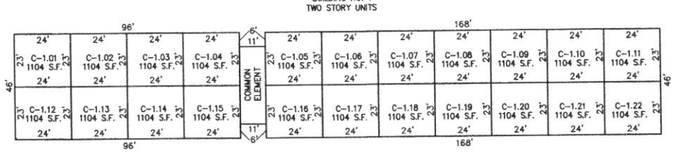

BUILDING NO. 2
TWO STORY UNITS

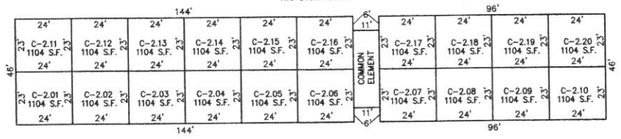

BUILDING NO. 3
TWO STORY UNITS

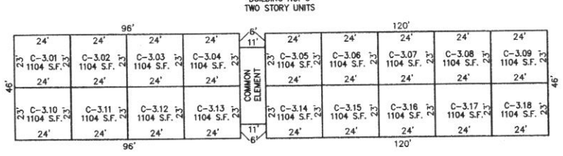

BUILDING NO. 4
TWO STORY UNITS

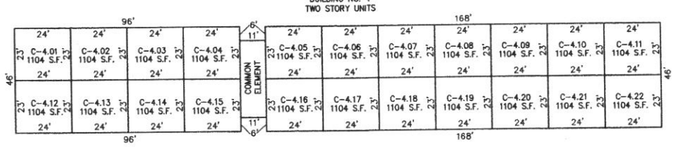

BUILDING NO. 5
TWO STORY UNITS

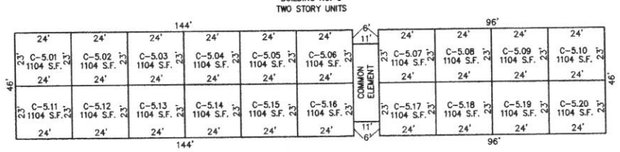

DETAILS
SCALE: 1"=30'

BLOCK 290, LOT 1
ABSECON TOWNEHOUSE CONDOMINIUM
AT CALIFORNIA HILL
INSET "A"

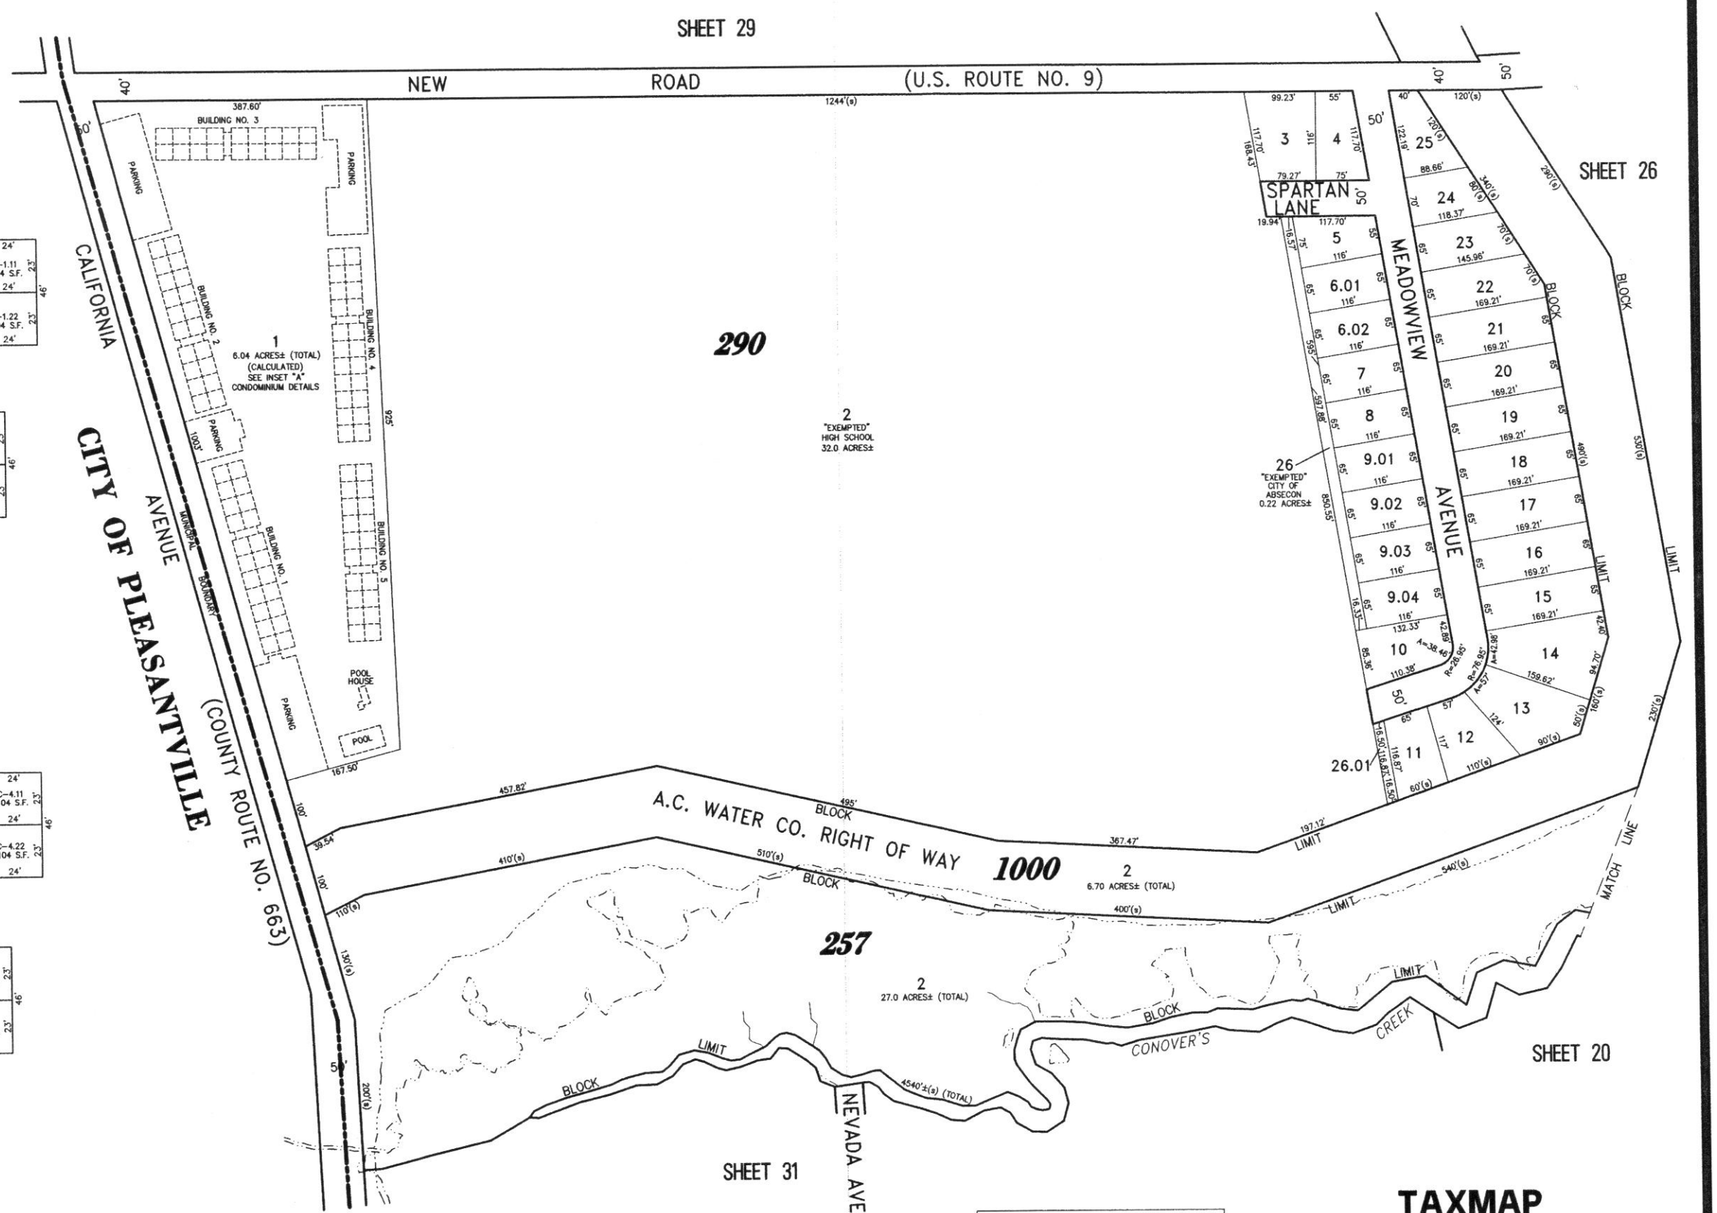

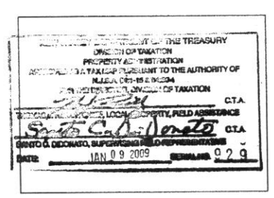

TAXMAP
CITY OF ABSECON
ATLANTIC COUNTY NEW JERSEY
SCALE: 1" = 100' DATE: 11-10-2005

CRAIG F. REMINGTON LAND SURVEYOR LIC. NO. 23924
24 GA 28048700
REMINGTON, VERNICK & WALBERG ENGINEERS
845 N. MAIN STREET, PLEASANTVILLE, N.J. 08232
(609) 645-7110, FAX (609) 645-7076
WEB SITE ADDRESS: WWW.RVE.COM