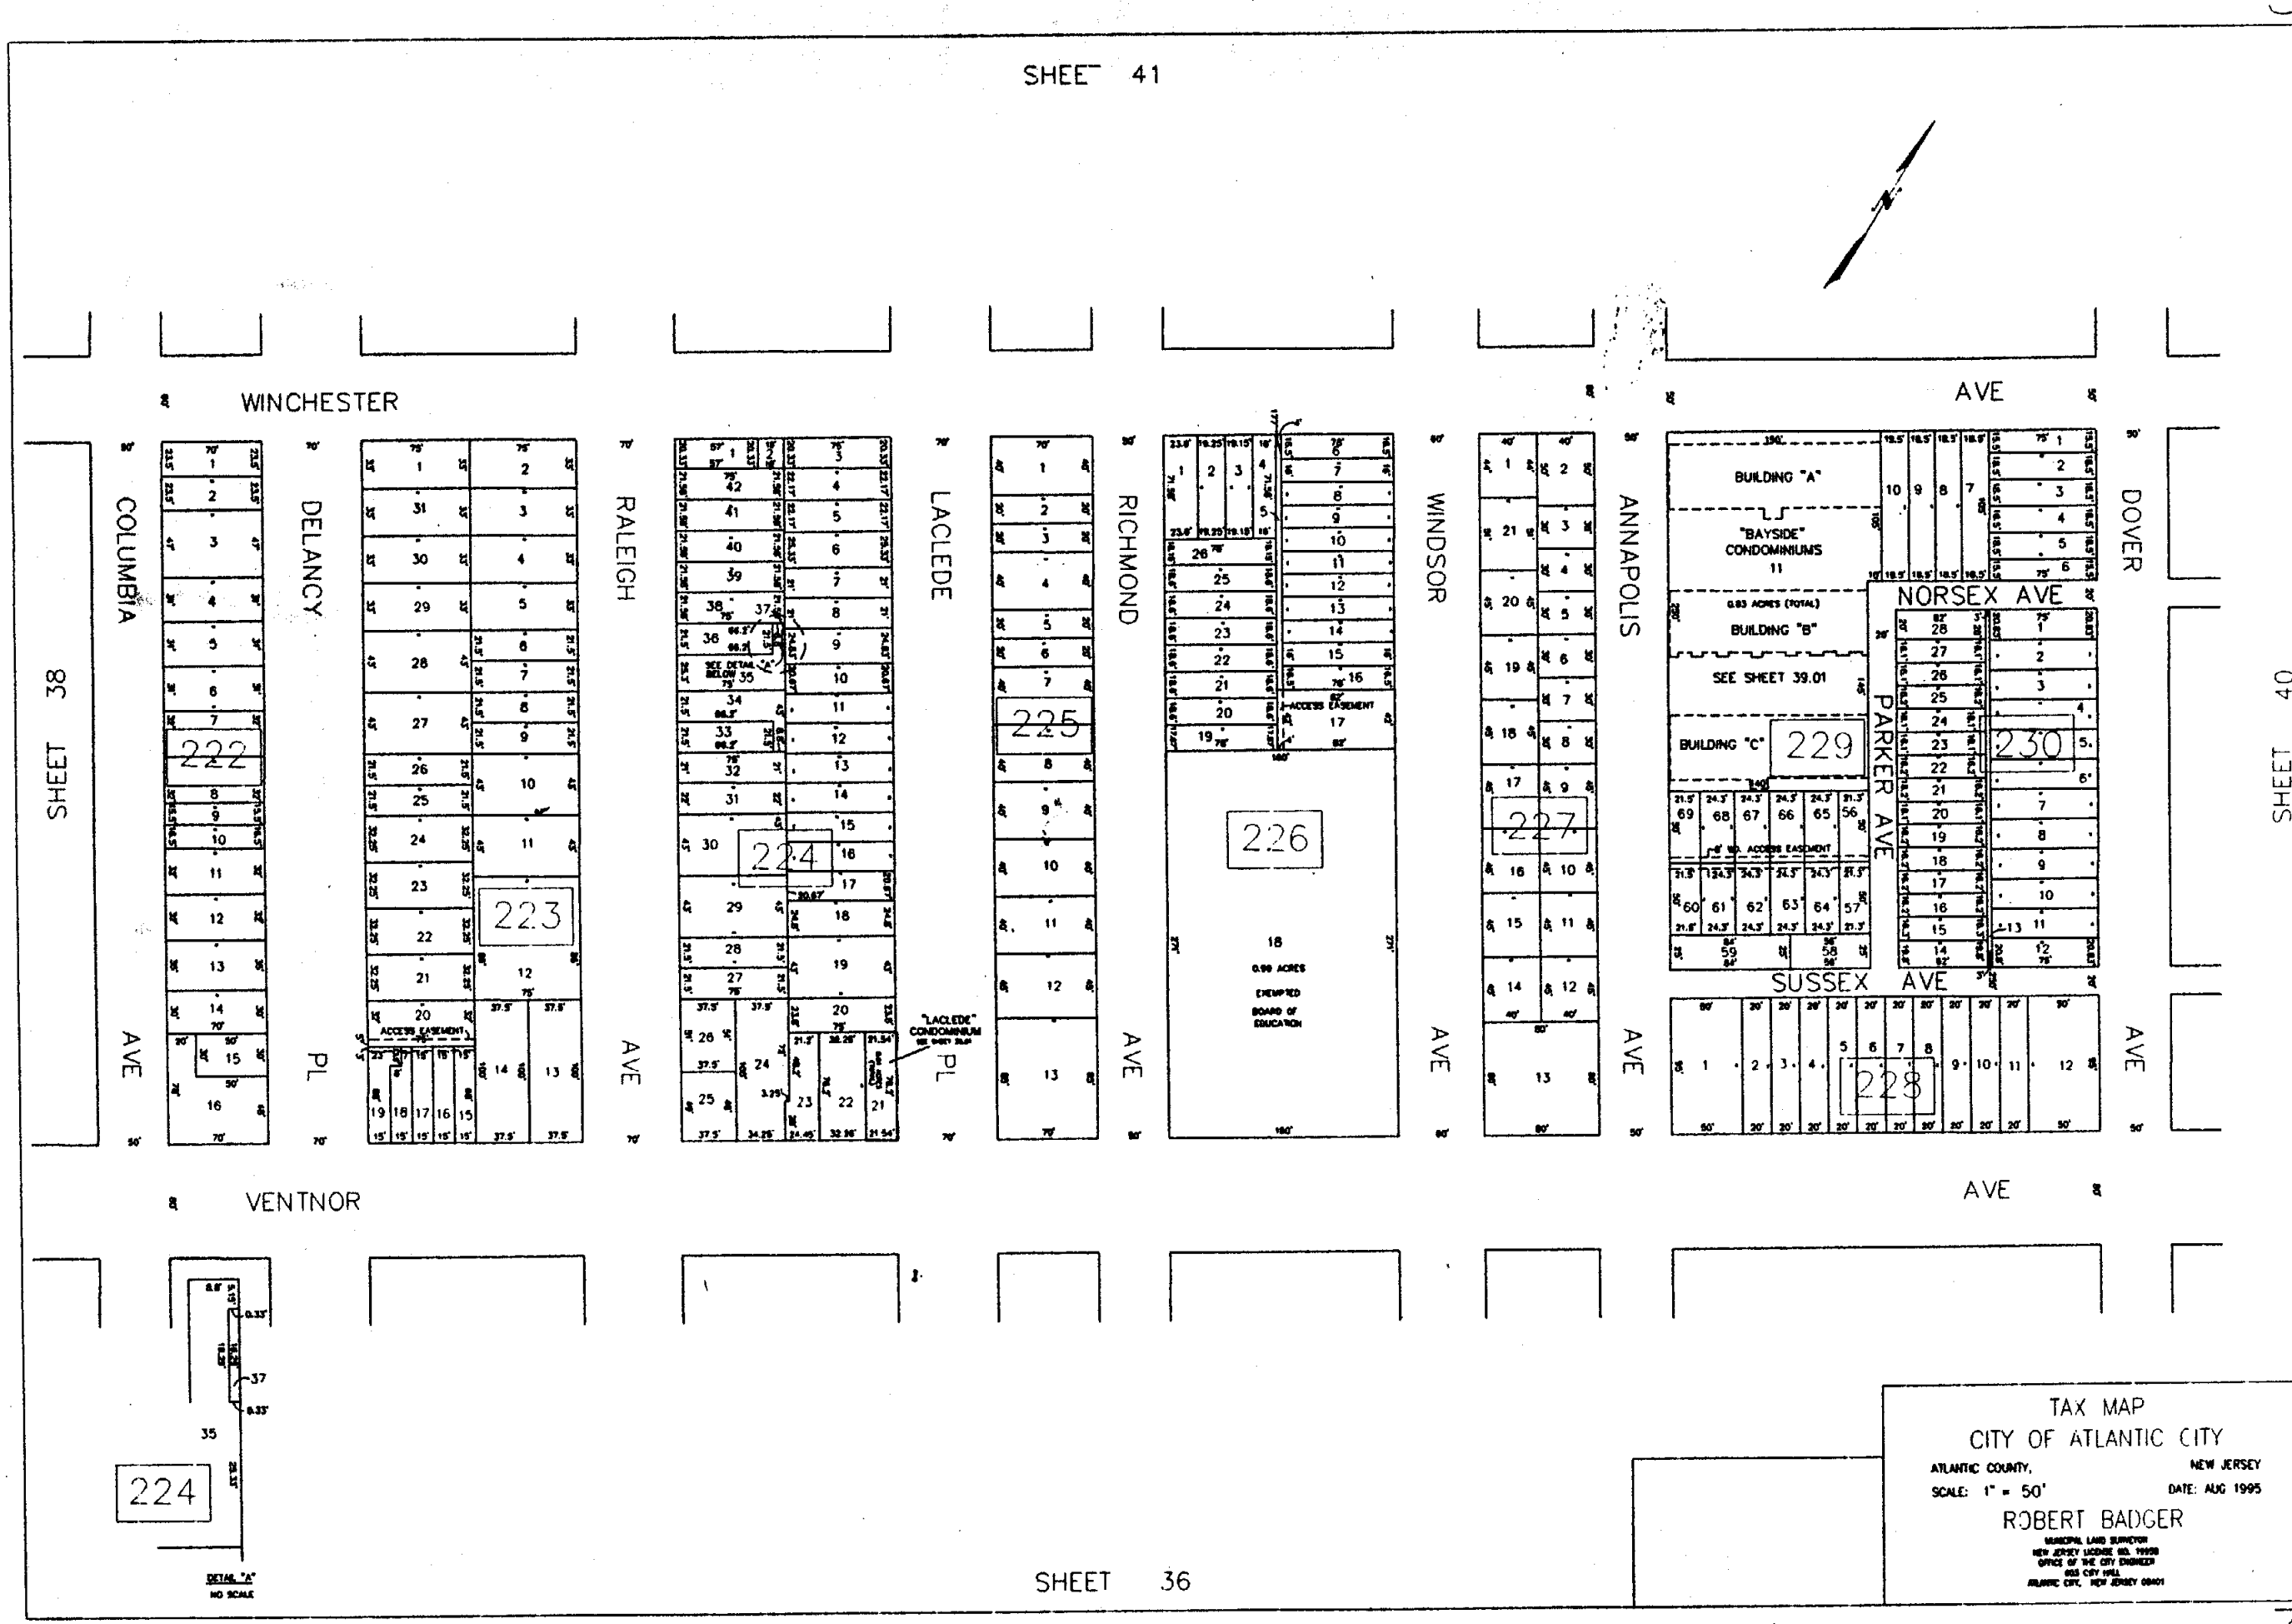
SHEET 41
WINCHESTER
AVE
COLUMBIA
DELANCY
RALEIGH
LACLEDE
RICHMOND
WINDSOR
ANNAPOLIS
DOVER
NORSEX AVE
PARKER AVE
SUSSEX AVE
VENTNOR
AVE
SHEET 38
SHEET 40
SHEET 36
222
223
224
225
226
227
228
229
230
BUILDING "A"
"BAYSIDE" CONDOMINIUMS
BUILDING "B"
SEE SHEET 39.01
BUILDING "C"
"LACLEDE" CONDOMINIUM
ACCESS EASEMENT
DETAIL "A"
NO SCALE
TAX MAP
CITY OF ATLANTIC CITY
ATLANTIC COUNTY, NEW JERSEY
SCALE: 1" = 50'
DATE: AUG 1995
ROBERT BADGER