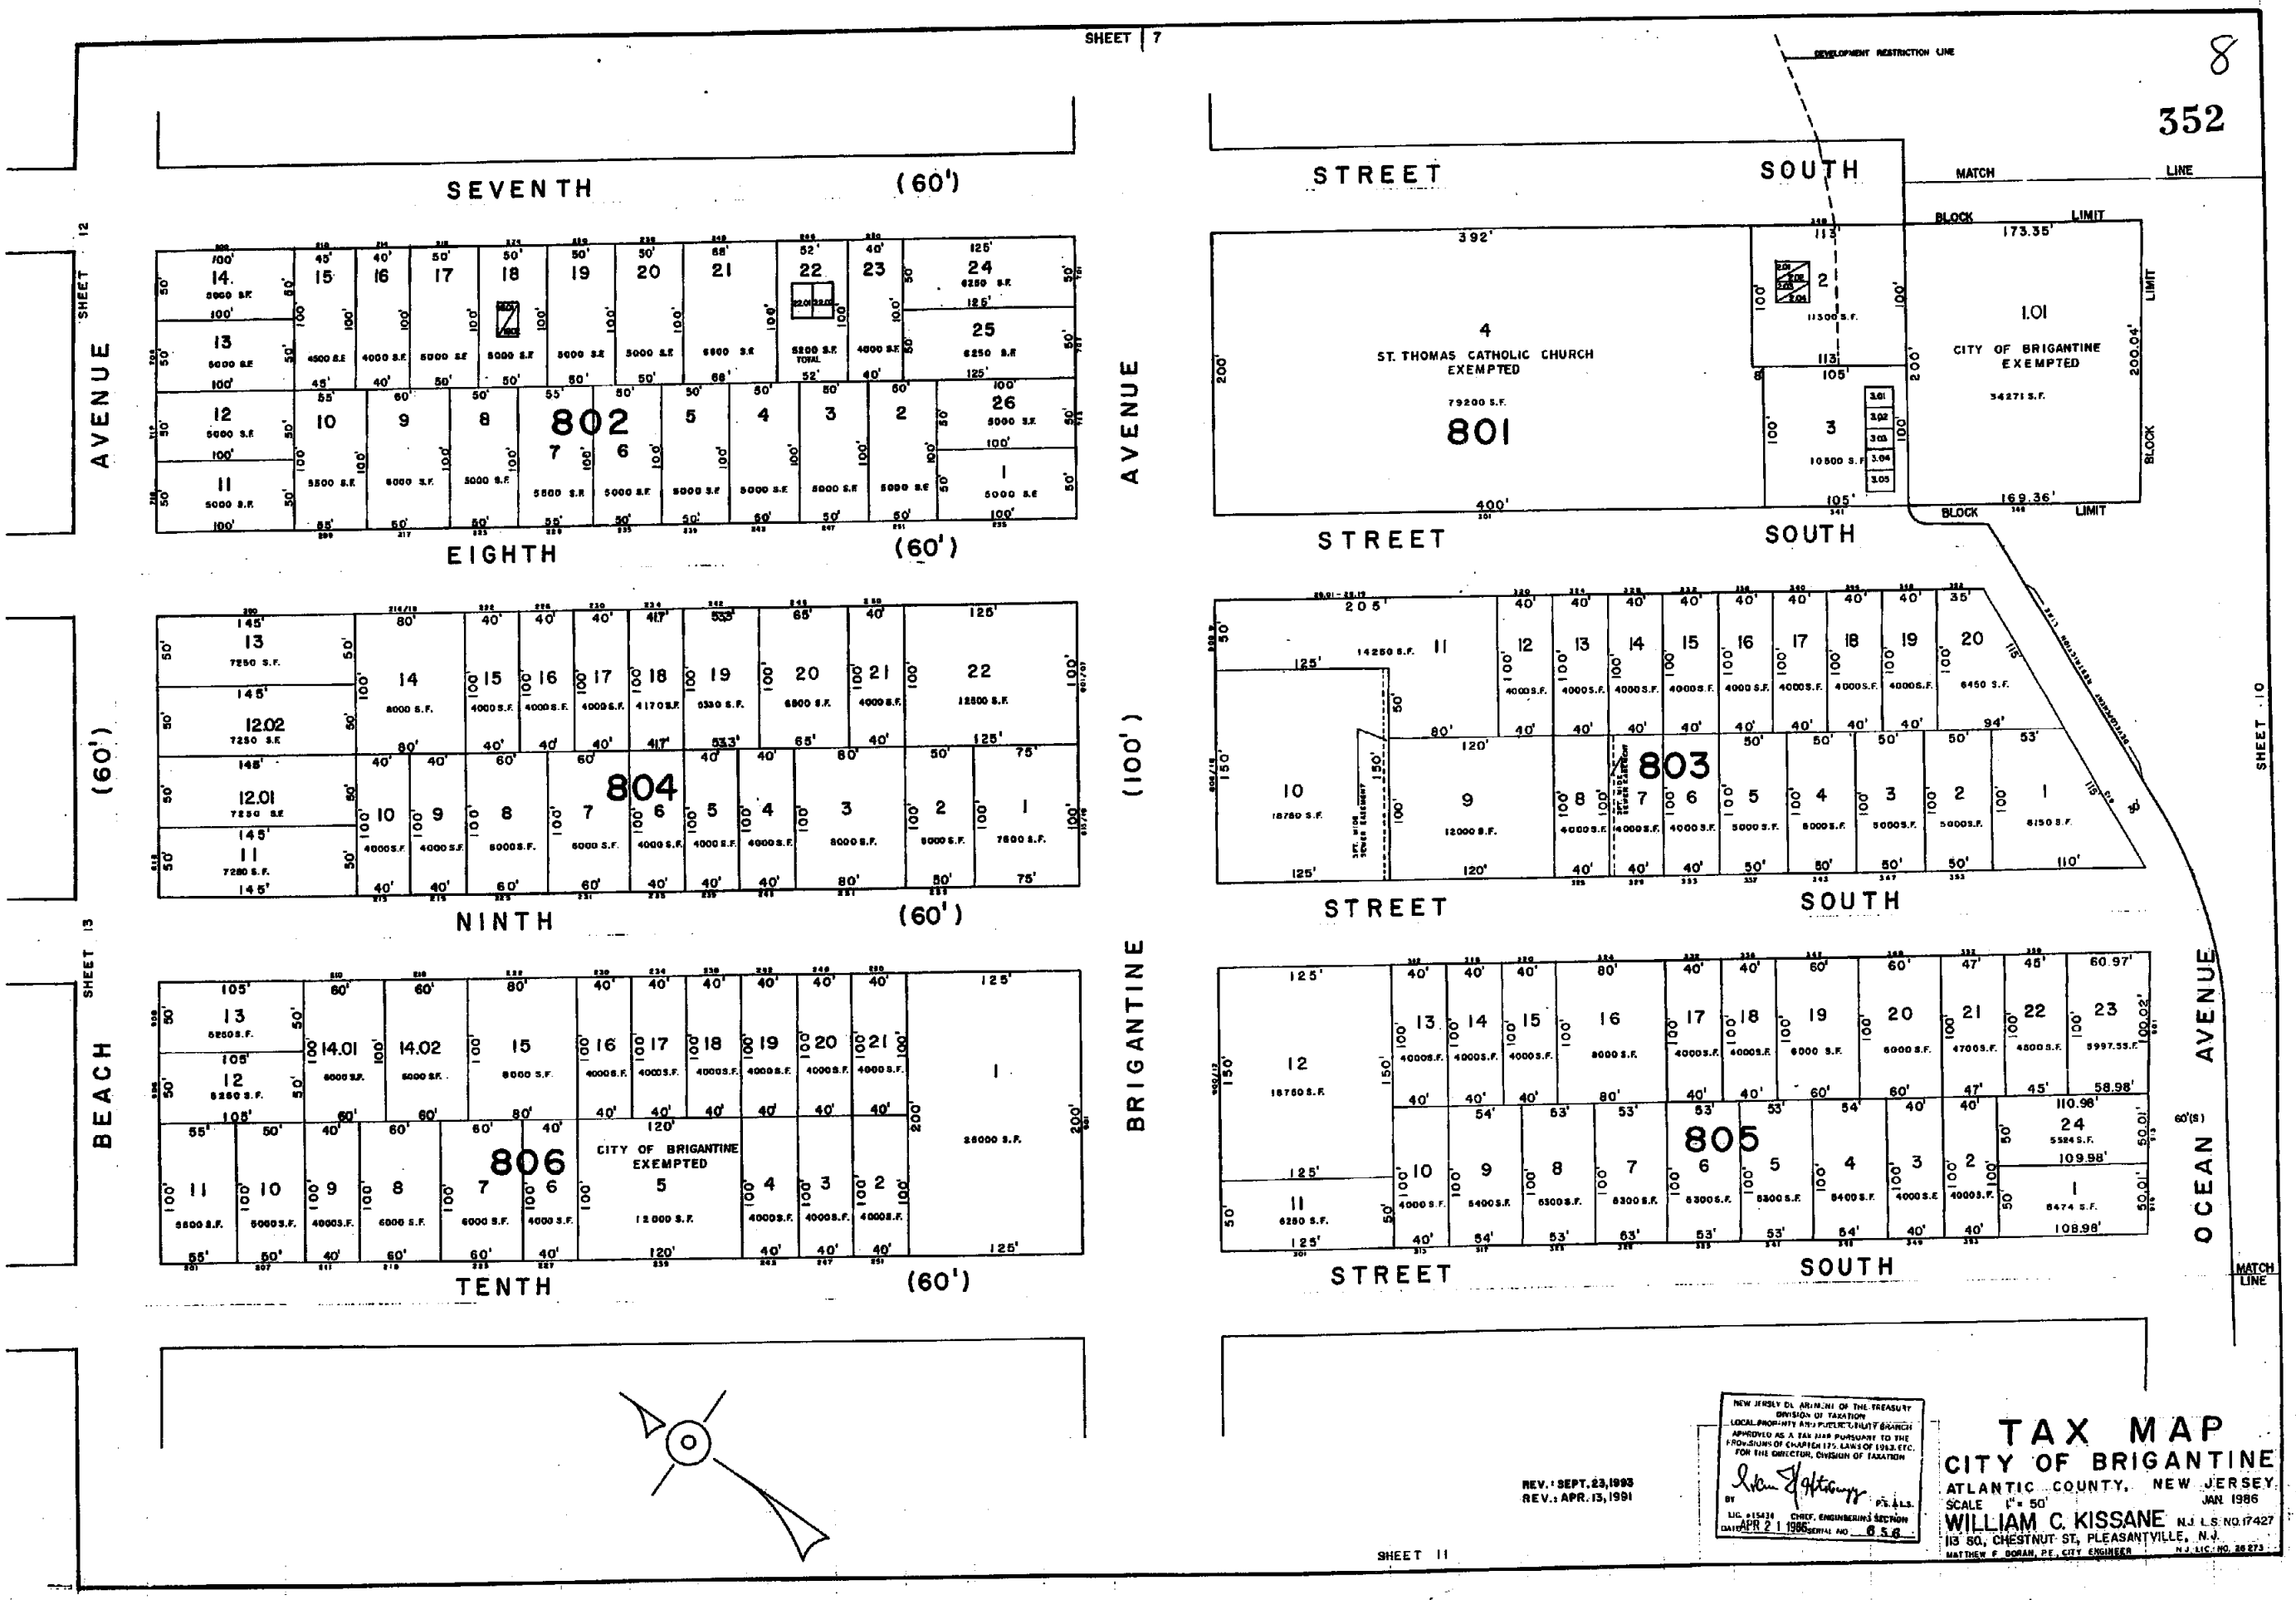

SHEET 7
8
352
SEVENTH (60')
EIGHTH (60')
NINTH (60')
TENTH (60')
AVENUE
BEACH
BRIGANTINE
(60')
(100')
SHEET 12
SHEET 13
SHEET 10
SHEET 11
802
804
806
803
805
801
ST. THOMAS CATHOLIC CHURCH EXEMPTED
79200 S.F.
CITY OF BRIGANTINE EXEMPTED
34271 S.F.
CITY OF BRIGANTINE EXEMPTED
12000 S.F.
DEVELOPMENT RESTRICTION LINE
MATCH LINE
BLOCK LIMIT
STREET SOUTH
OCEAN AVENUE
REV.: SEPT. 23, 1993
REV.: APR. 13, 1991
NEW JERSEY DEPARTMENT OF THE TREASURY
DIVISION OF TAXATION
LOCAL PROPERTY AND PUBLIC UTILITY BRANCH
APPROVED AS A TAX MAP PURSUANT TO THE PROVISIONS OF CHAPTER 175, LAWS OF 1963, ETC.
FOR THE DIRECTOR, DIVISION OF TAXATION
BY
P.E. & L.S.
LIC. #15434 CHIEF, ENGINEERING SECTION
DATE APR 21 1986 SERIAL NO. 656
TAX MAP
CITY OF BRIGANTINE
ATLANTIC COUNTY, NEW JERSEY
SCALE 1" = 50'
JAN 1986
WILLIAM C. KISSANE N.J. L.S. NO. 17427
113 SO. CHESTNUT ST., PLEASANTVILLE, N.J.
MATTHEW F. DORAN, P.E., CITY ENGINEER N.J. LIC. NO. 26273