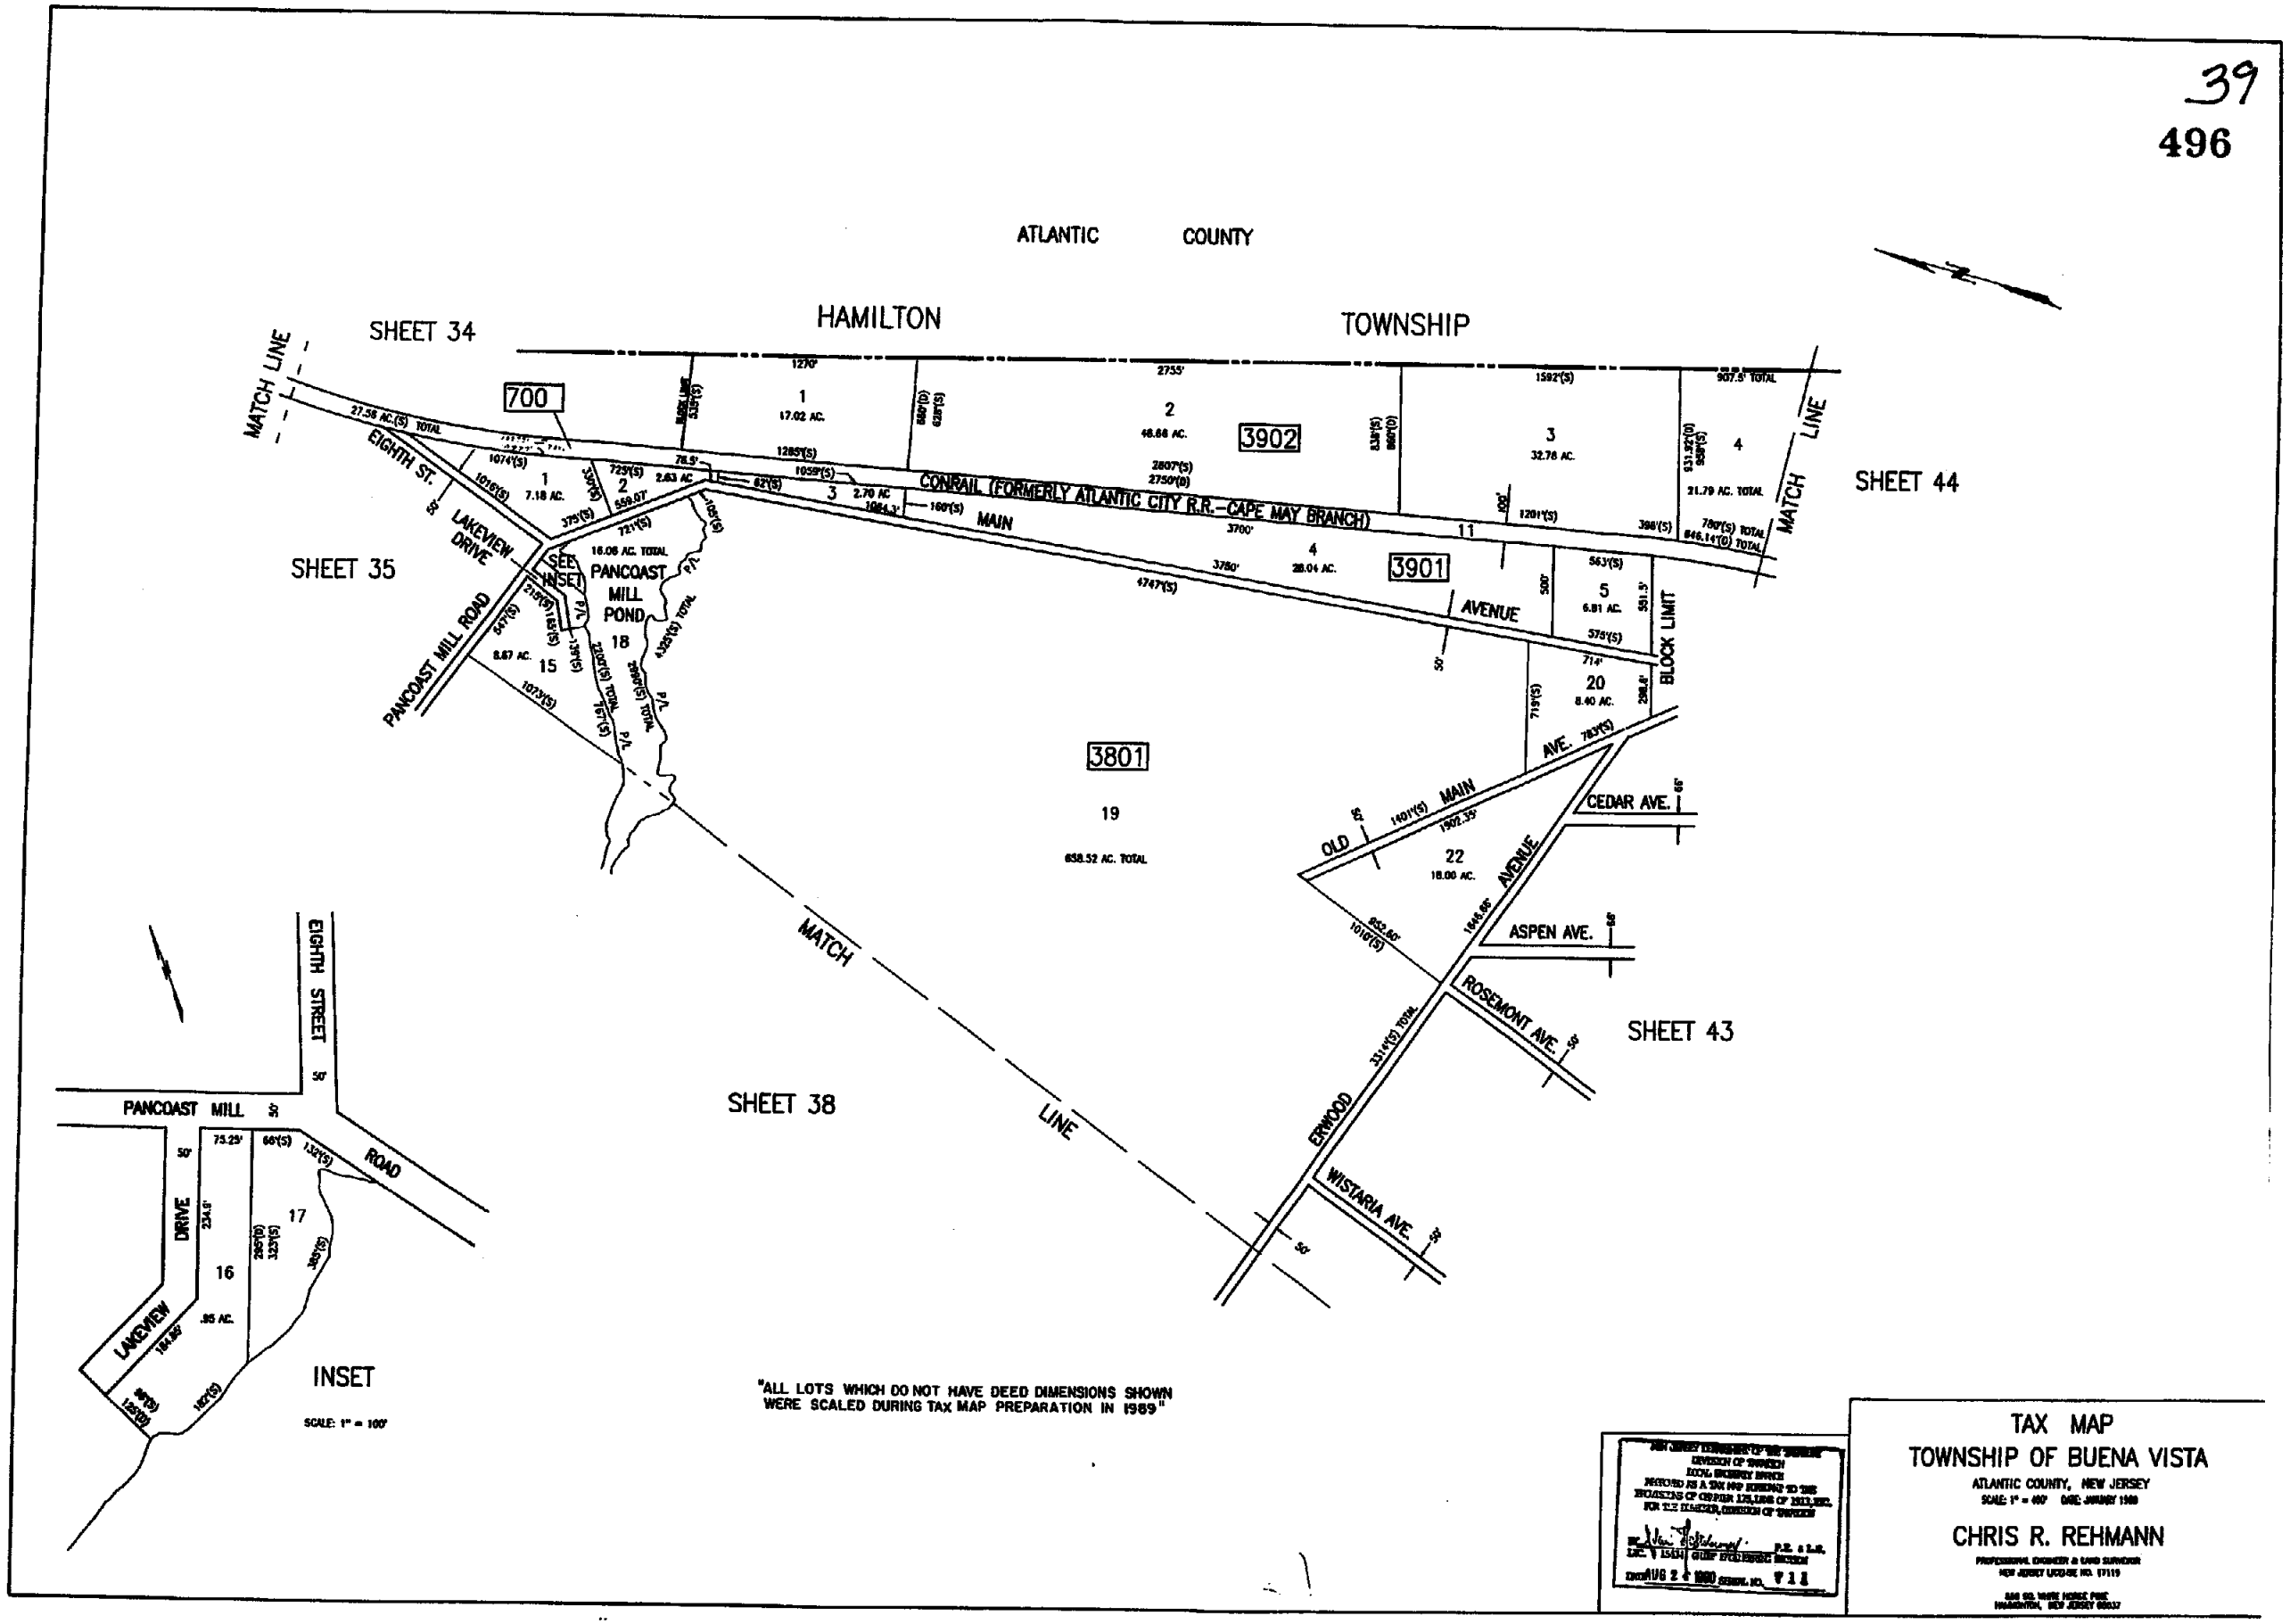
ATLANTIC COUNTY
HAMILTON TOWNSHIP
SHEET 34
SHEET 35
SHEET 38
SHEET 43
SHEET 44
MATCH LINE
700
3902
3901
3801
CONRAIL (FORMERLY ATLANTIC CITY R.R.-CAPE MAY BRANCH)
MAIN
EIGHTH ST.
LAKEVIEW DRIVE
PANCOAST MILL ROAD
PANCOAST MILL POND
SEE INSET
AVENUE
BLOCK LIMIT
CEDAR AVE.
OLD MAIN AVENUE
ASPEN AVE.
ROSEMONT AVE.
ERWOOD
WISTARIA AVE.
EIGHTH STREET
PANCOAST MILL ROAD
LAKEVIEW DRIVE
INSET
SCALE: 1" = 100'
"ALL LOTS WHICH DO NOT HAVE DEED DIMENSIONS SHOWN WERE SCALED DURING TAX MAP PREPARATION IN 1989"
TAX MAP
TOWNSHIP OF BUENA VISTA
ATLANTIC COUNTY, NEW JERSEY
CHRIS R. REHMANN