53
510

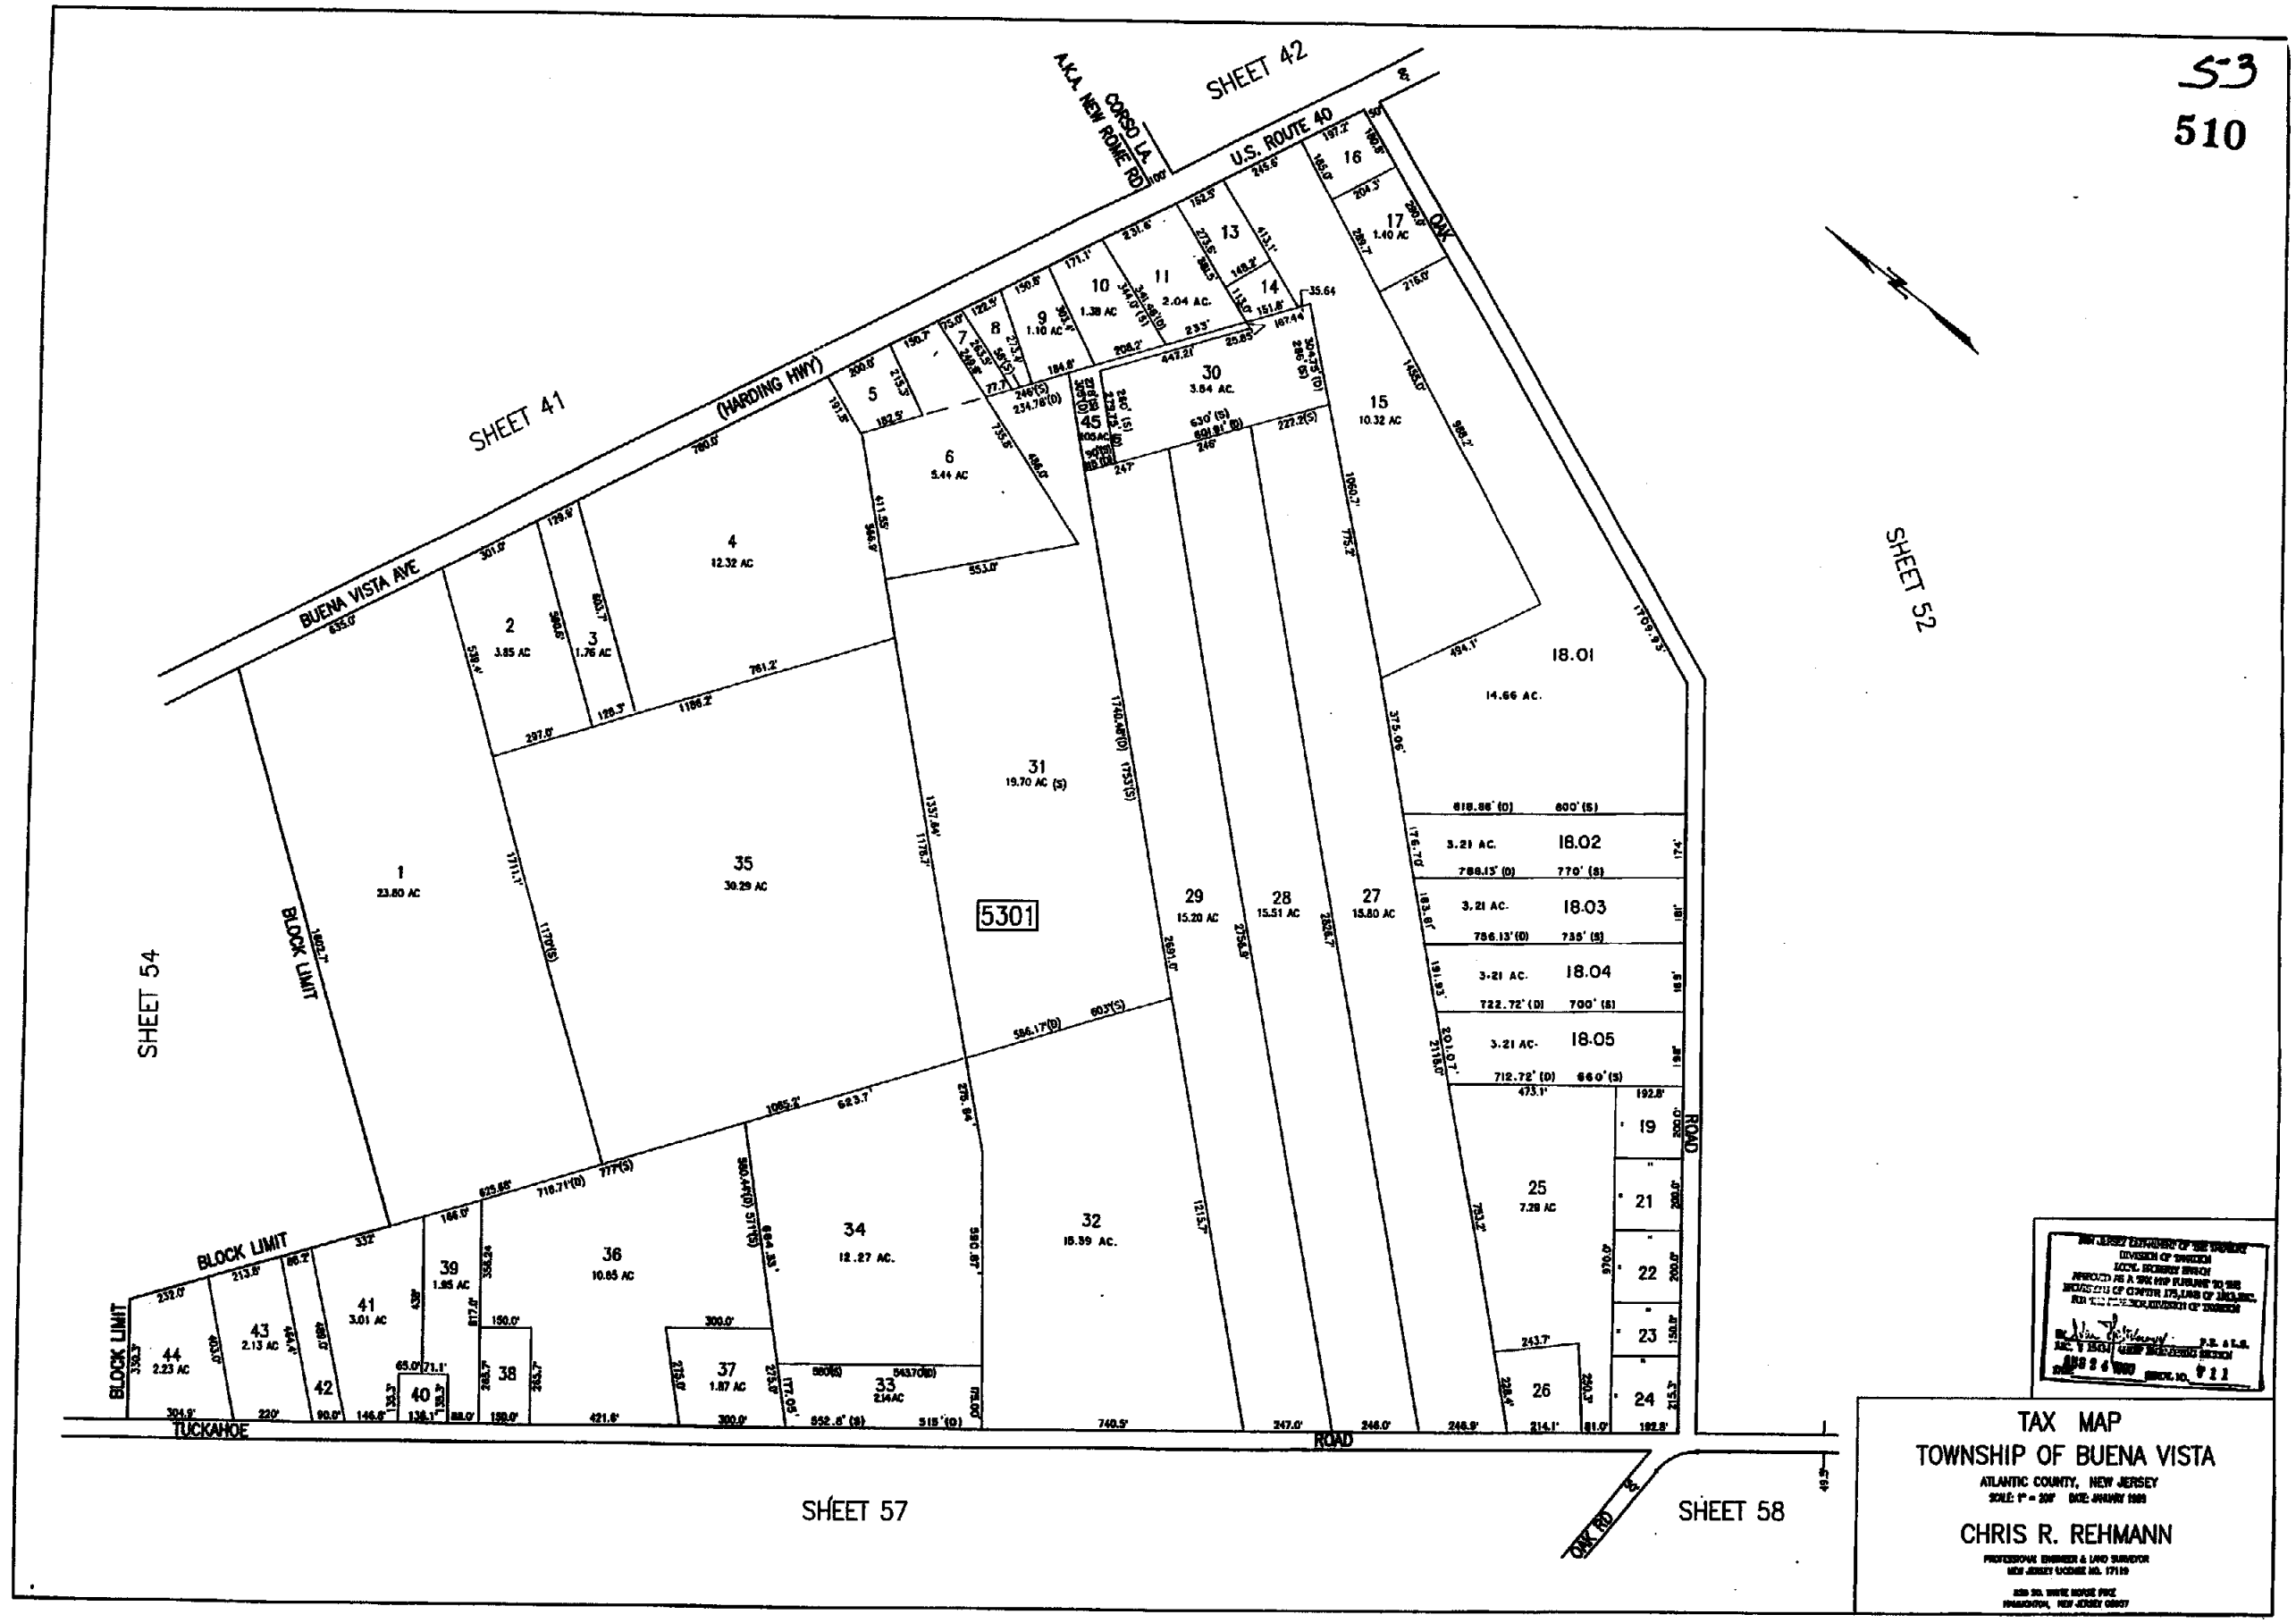


REV: 9/13/93
REV: 12/13/93

NEW JERSEY DEPARTMENT OF THE TREASURY
DIVISION OF TAXATION
TRENTON, NEW JERSEY 08646
APPROVED AS A TAX MAP PURSUANT TO THE
PROVISIONS OF CHAPTER 175, LAWS OF 1960,
AS AMENDED, PERTAINING TO THE DIVISION OF TAXATION
P.E. & L.S.
CHIEF, BUREAU OF TAXES
APPROV. NO. 711

# TAX MAP
## TOWNSHIP OF BUENA VISTA
ATLANTIC COUNTY, NEW JERSEY
SCALE: 1" = 200' DATE: JANUARY 1989


CHRIS R. REHMANN
PROFESSIONAL ENGINEER & LAND SURVEYOR
NEW JERSEY LICENSE NO. 17119
839 NO. WHITE HORSE PIKE
HAMMONTON, NEW JERSEY 08037