REVISED: 10/18/90
REVISED: 10/28/92
REVISED: 12/11/92

82

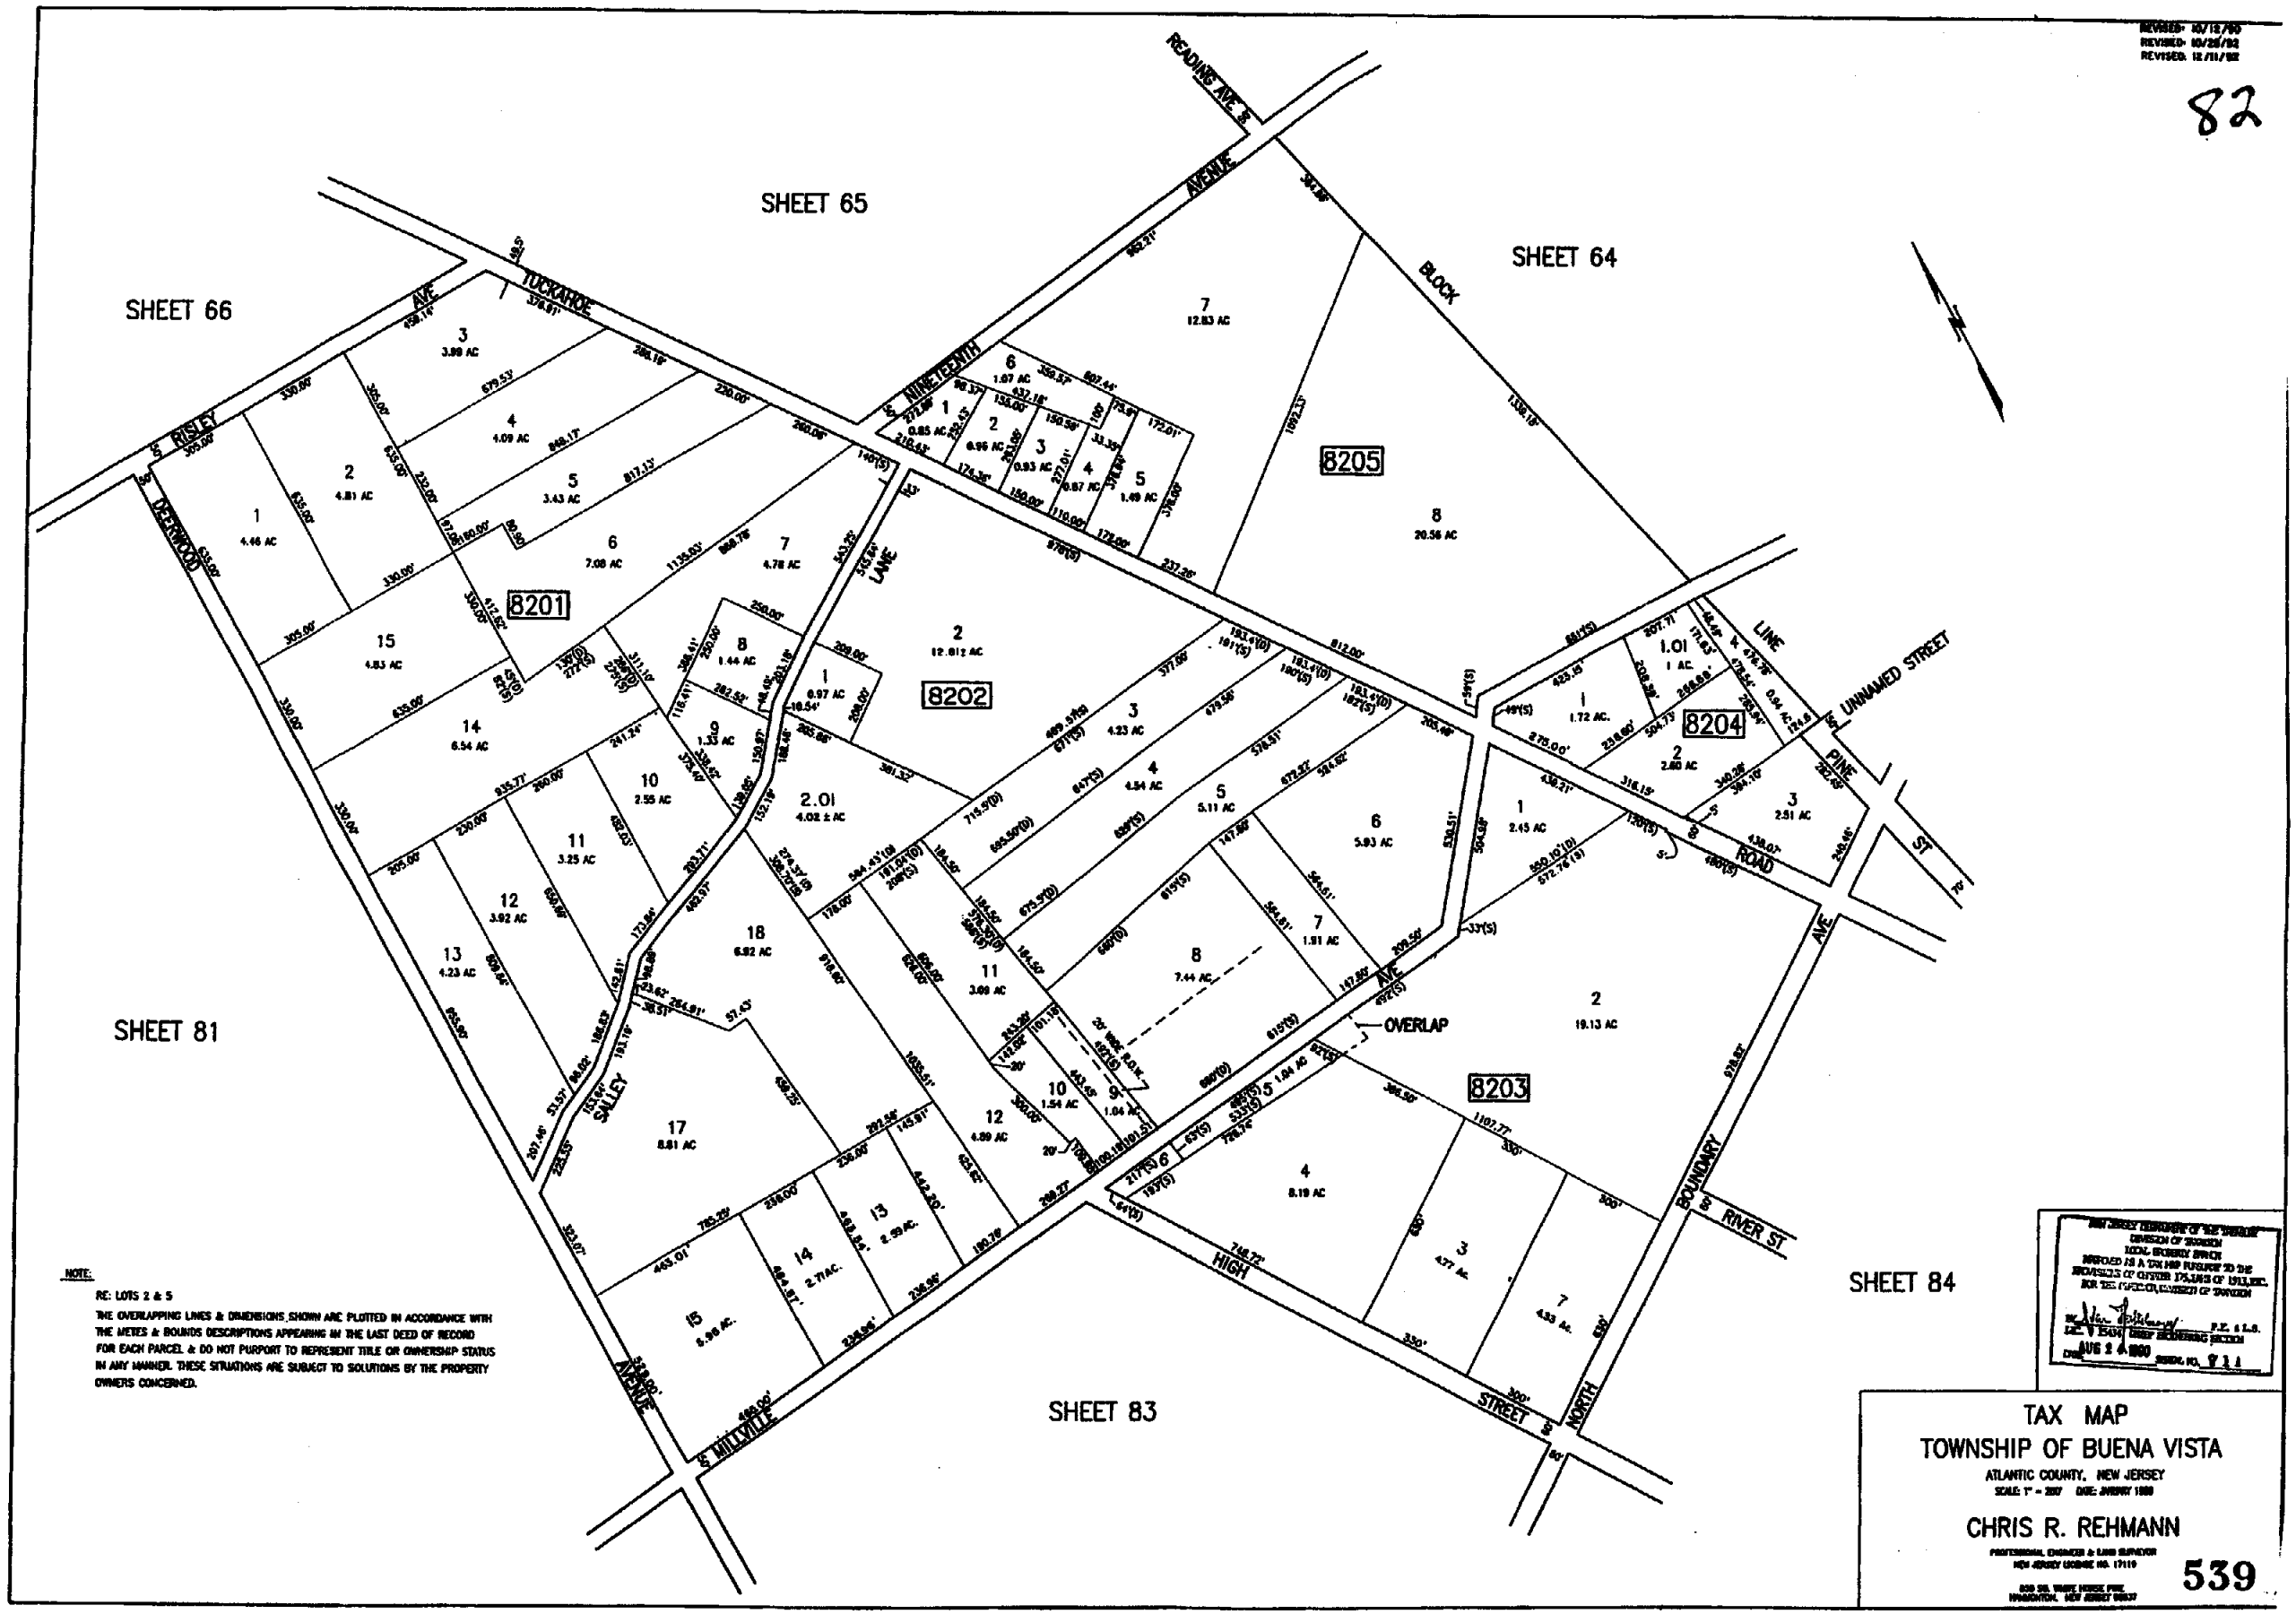

NOTE:

RE: LOTS 2 & 5

THE OVERLAPPING LINES & DIMENSIONS SHOWN ARE PLOTTED IN ACCORDANCE WITH THE METES & BOUNDS DESCRIPTIONS APPEARING IN THE LAST DEED OF RECORD FOR EACH PARCEL & DO NOT PURPORT TO REPRESENT TITLE OR OWNERSHIP STATUS IN ANY MANNER. THESE SITUATIONS ARE SUBJECT TO SOLUTIONS BY THE PROPERTY OWNERS CONCERNED.

NEW JERSEY DEPARTMENT OF THE TREASURY
DIVISION OF TAXATION
REAL PROPERTY BUREAU
APPROVED AS A TAX MAP PURSUANT TO THE PROVISIONS OF CHAPTER 175, LAWS OF 1913, REV. FOR THE PURPOSES OF TAXATION
BY: [signature] P.E. & L.S.
DIRECTOR, ENGINEERING SECTION
DATE: AUG 2 4 1990
DRAWING NO. 9 1 1

TAX MAP
TOWNSHIP OF BUENA VISTA
ATLANTIC COUNTY, NEW JERSEY
SCALE: 1" = 200' DATE: JANUARY 1989

CHRIS R. REHMANN
PROFESSIONAL ENGINEER & LAND SURVEYOR
NEW JERSEY LICENSE NO. 17110
800 SO. WHITE HORSE PIKE
HAMMONTON, NEW JERSEY 08037

539