REVISIONS		
DATE	NAME	NO.
Nov. 15, 2012	Dixon Assoc.	1

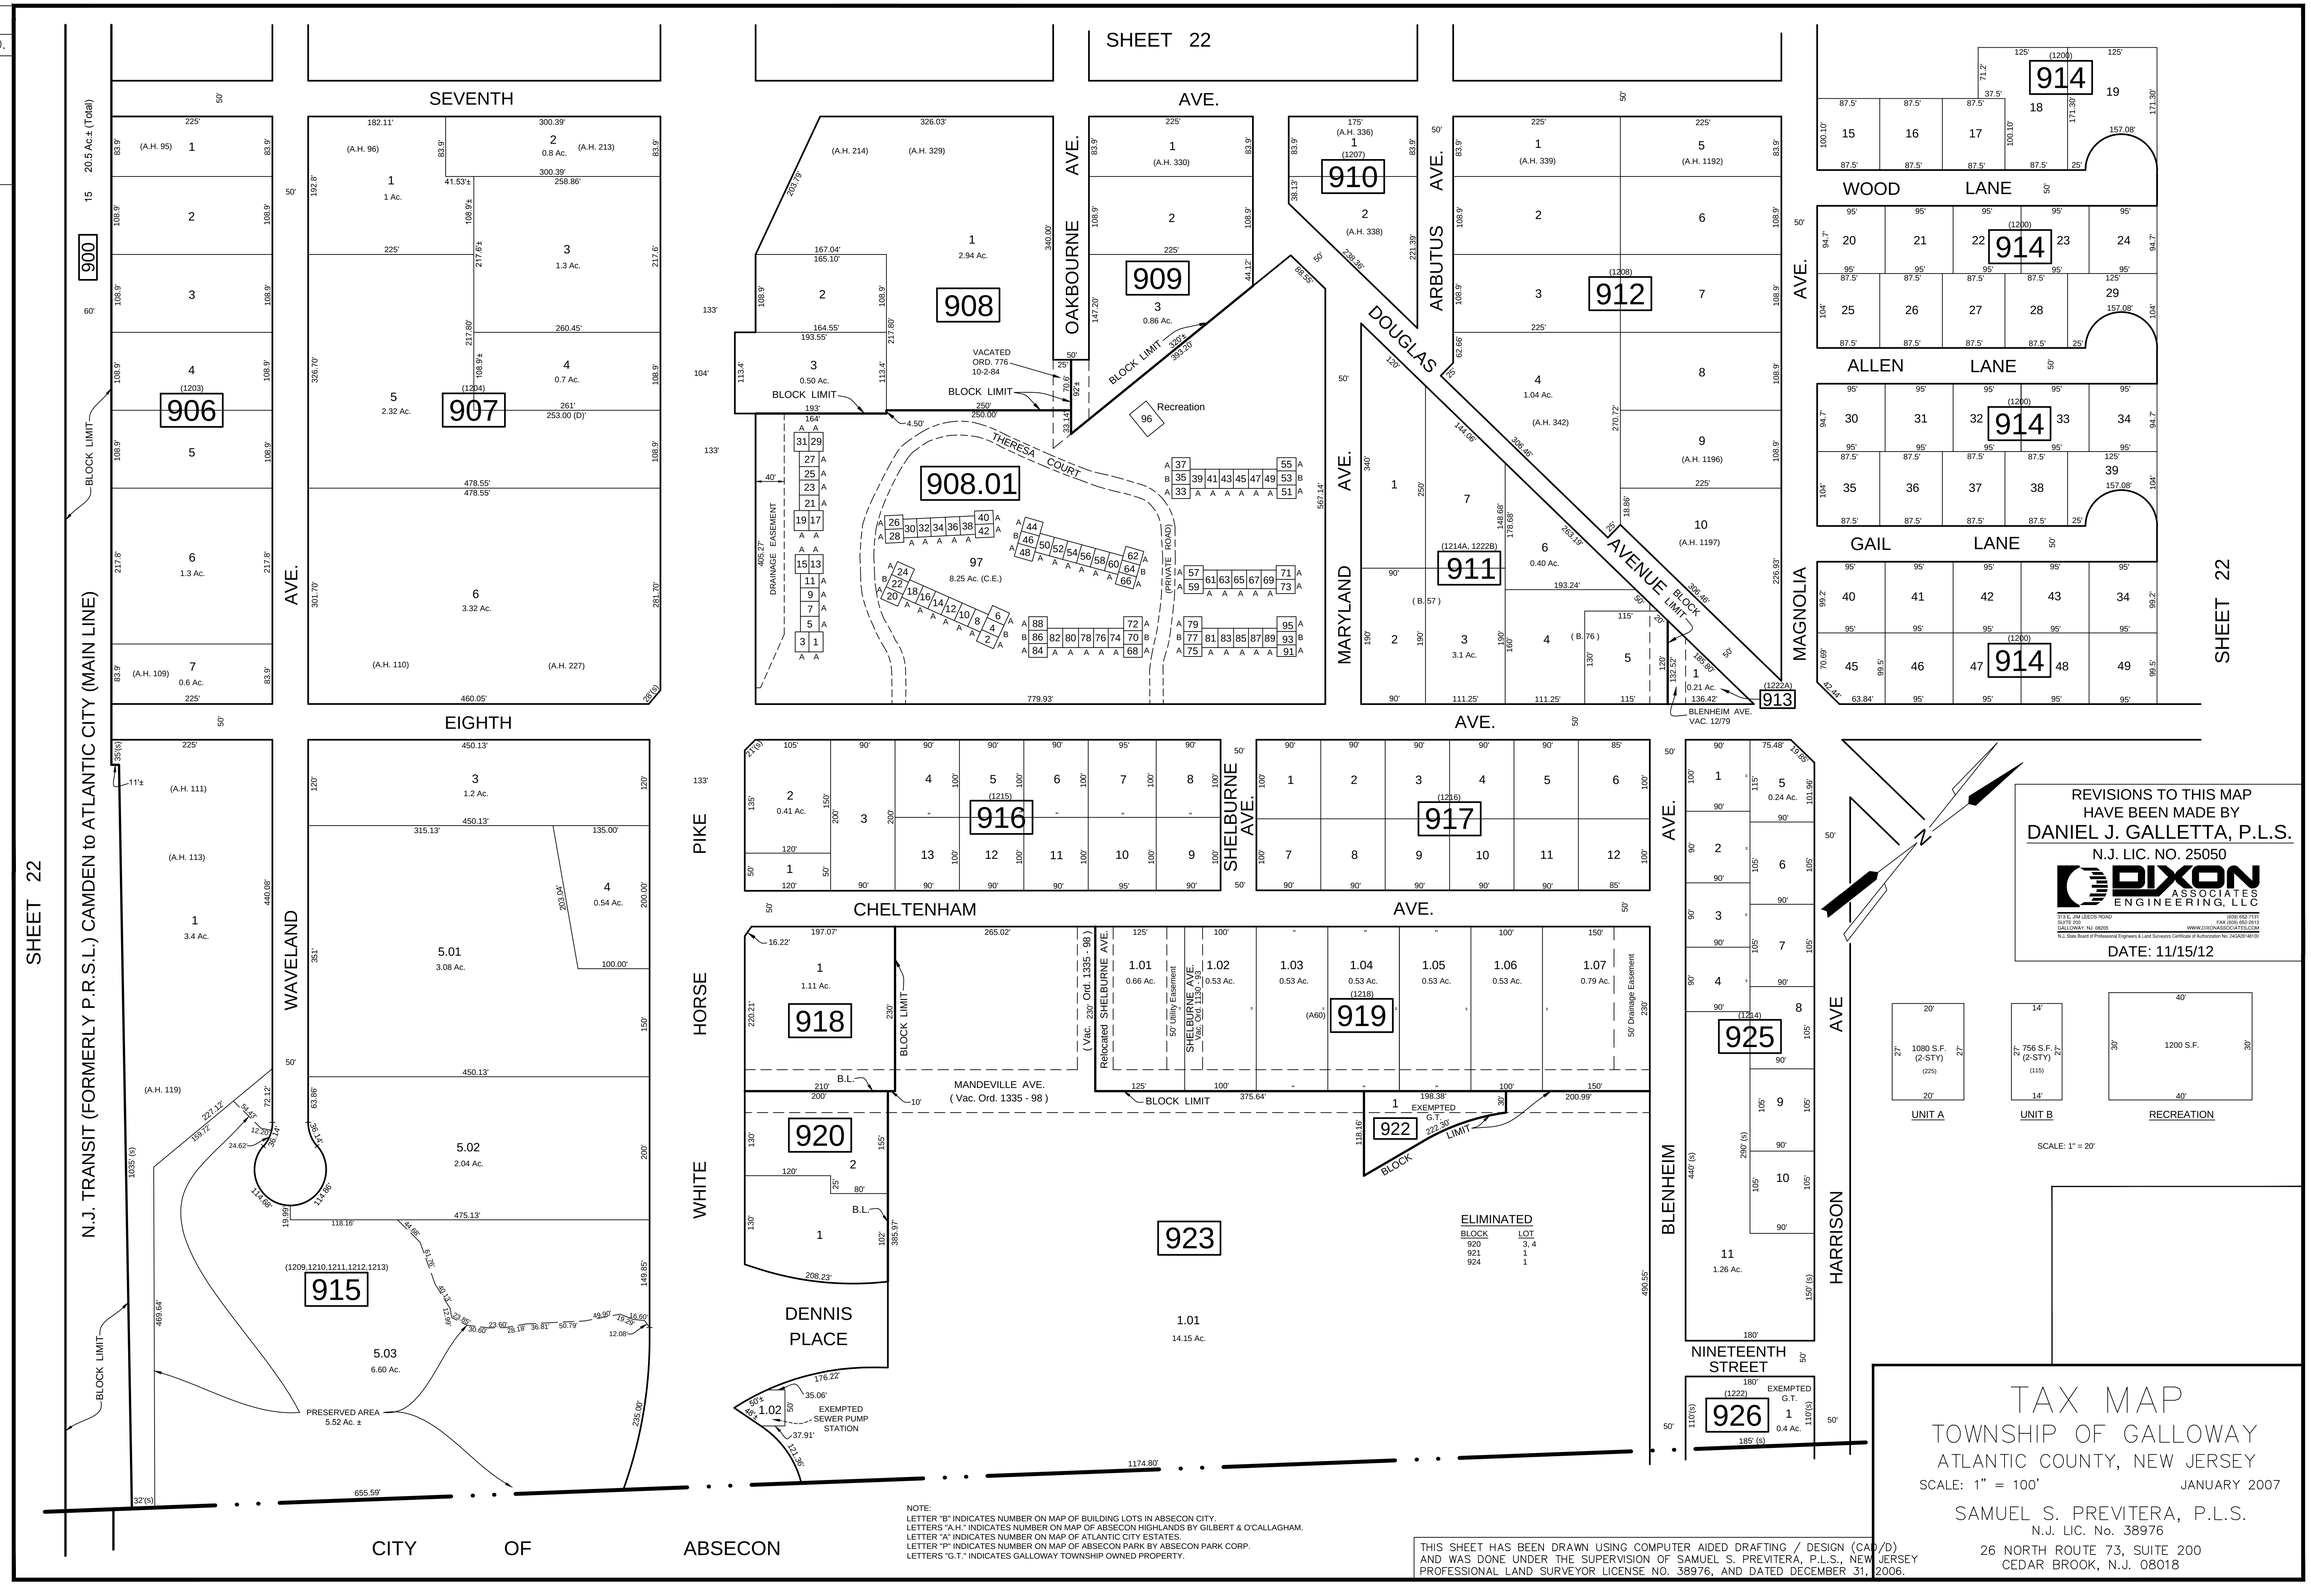

NOTE:
LETTER "B" INDICATES NUMBER ON MAP OF BUILDING LOTS IN ABSECON CITY.
LETTERS "A.H." INDICATES NUMBER ON MAP OF ABSECON HIGHLANDS BY GILBERT & O'CALLAGHAM.
LETTER "A" INDICATES NUMBER ON MAP OF ATLANTIC CITY ESTATES.
LETTER "P" INDICATES NUMBER ON MAP OF ABSECON PARK BY ABSECON PARK CORP.
LETTERS "G.T." INDICATES GALLOWAY TOWNSHIP OWNED PROPERTY.

THIS SHEET HAS BEEN DRAWN USING COMPUTER AIDED DRAFTING / DESIGN (CAD/D) AND WAS DONE UNDER THE SUPERVISION OF SAMUEL S. PREVITERA, P.L.S., NEW JERSEY PROFESSIONAL LAND SURVEYOR LICENSE NO. 38976, AND DATED DECEMBER 31, 2006.