

↔ TAX ↔

↔ ASSESSMENT MAP ↔

OF THE

CITY

OF

PLEASANTVILLE

IN THE

COUNTY OF ATLANTIC


NEW JERSEY




REMINGTON VERNICK & WALBERG ENGINEERS

845 N. MAIN STREET, PLEASANTVILLE, N.J. 08232
(609) 645-7110, FAX (609) 645-7076
WEB SITE ADDRESS: WWW.RVE.COM

FEBRUARY 2000

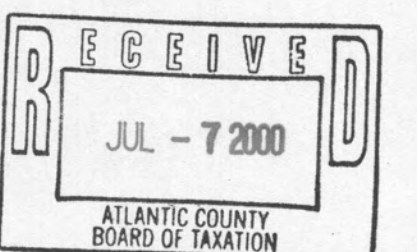

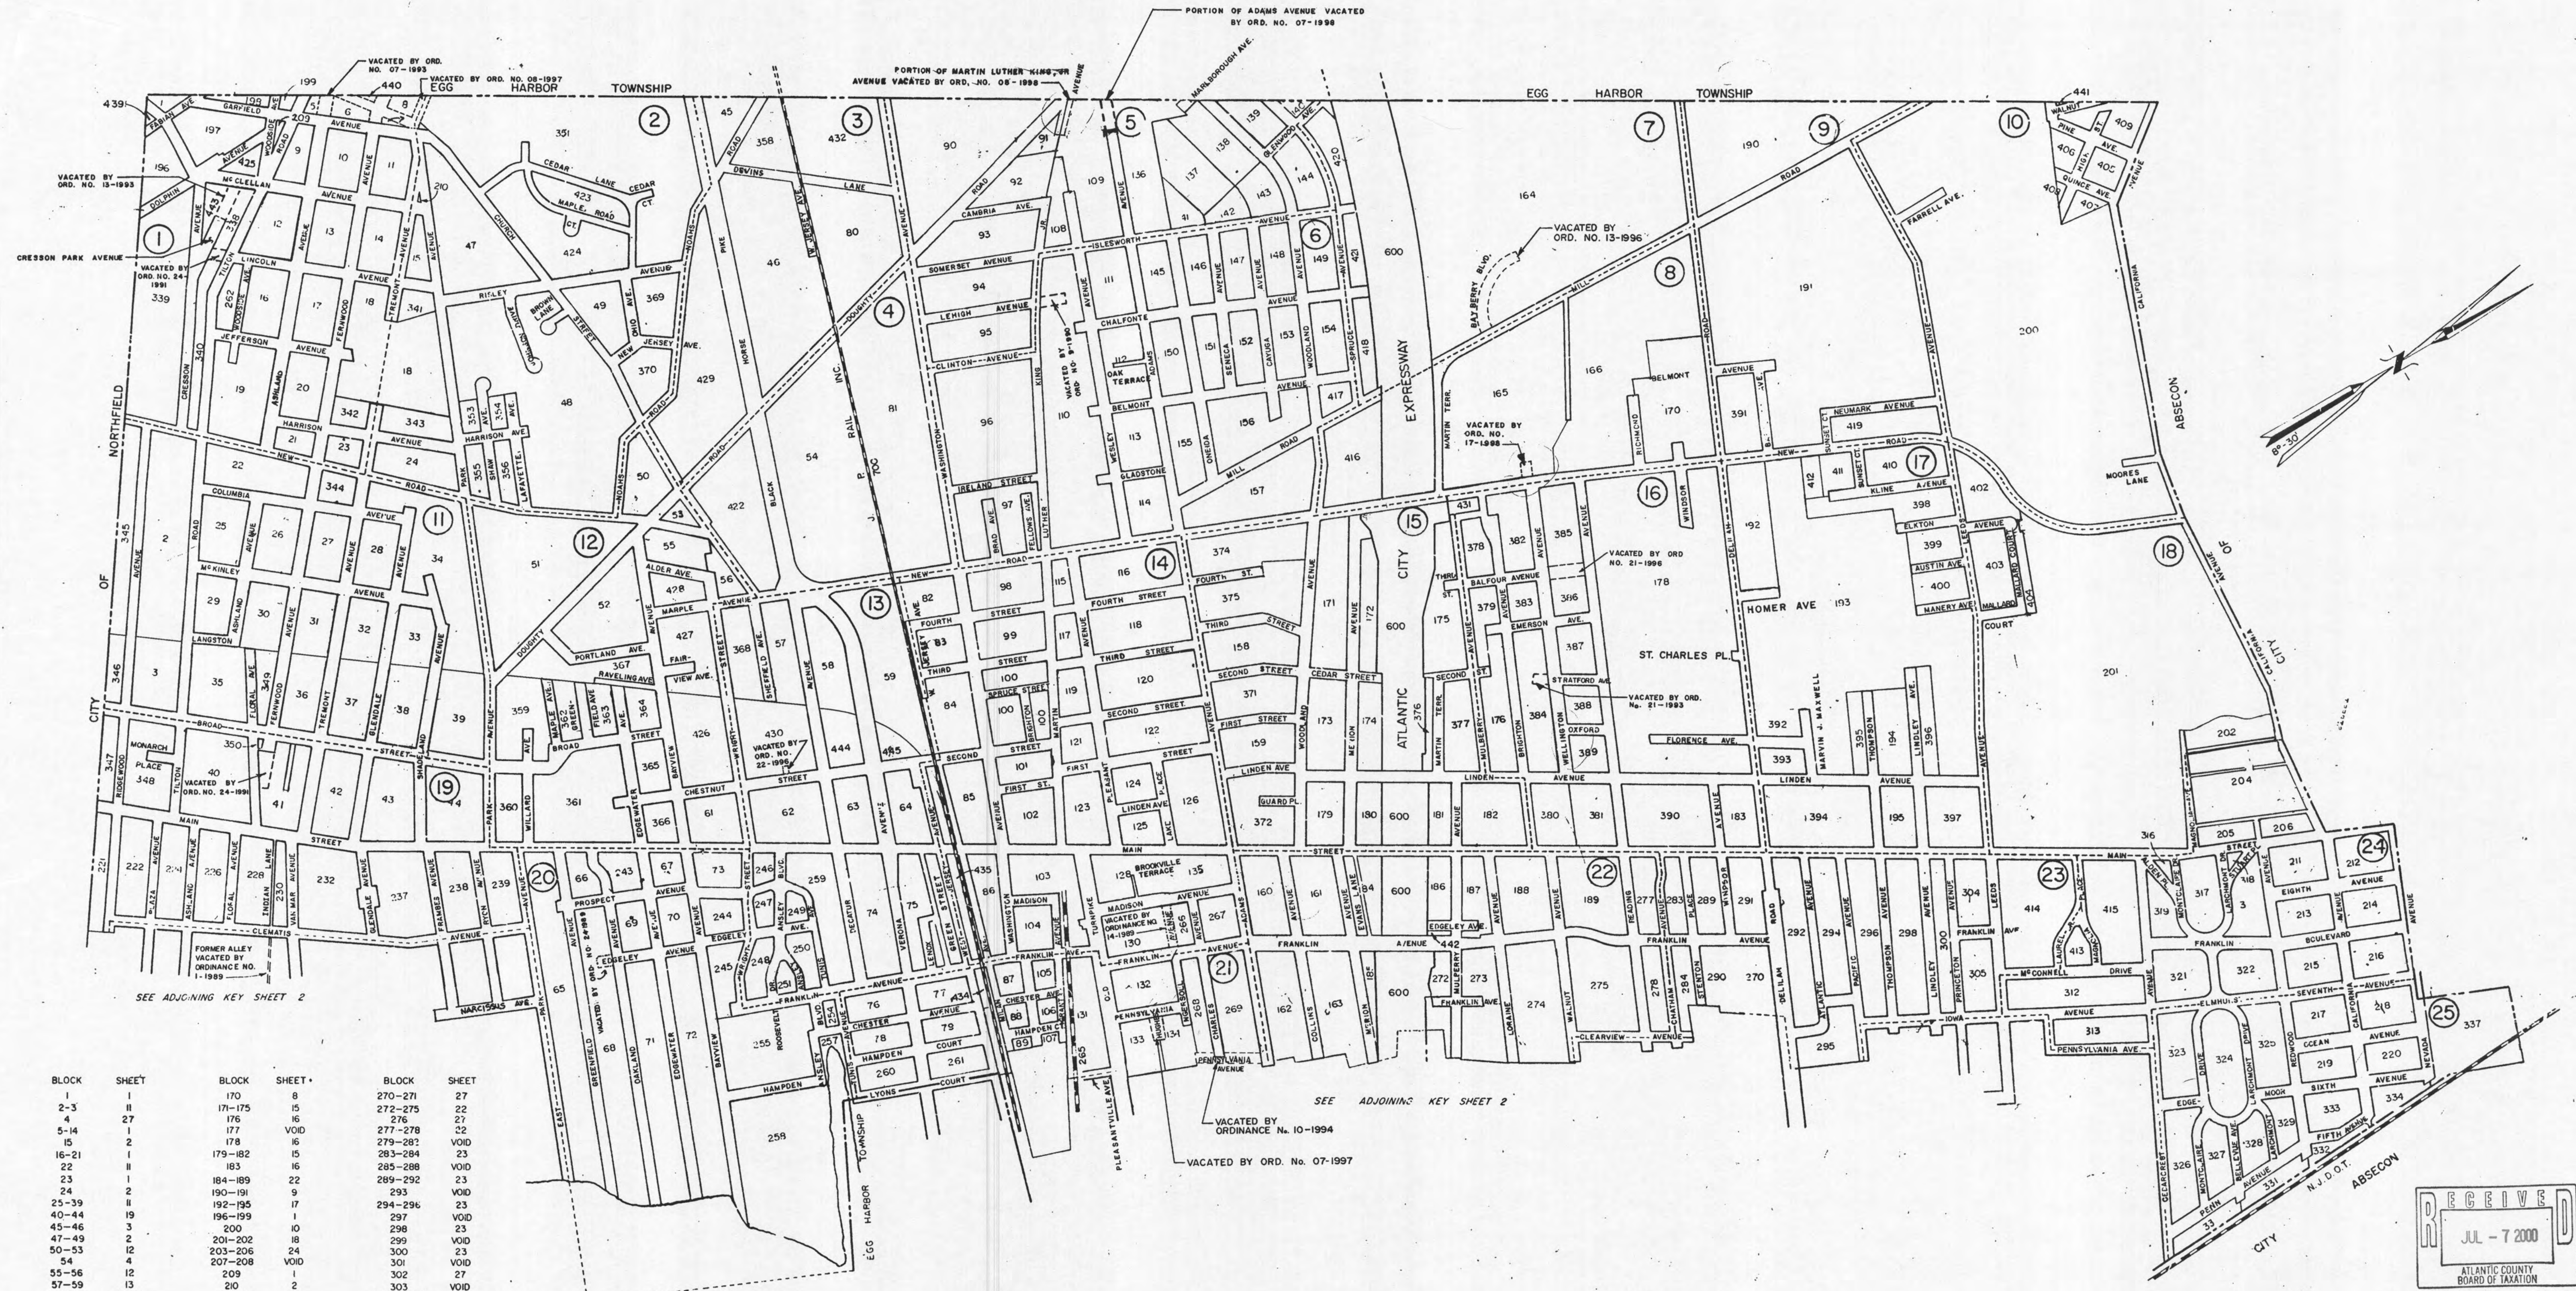

BLOCK	SHEET	BLOCK	SHEET	BLOCK	SHEET
2-3	11	170-175	15	270-271	27
4	27	176	16	272-275	22
5-14	2	177	VOID	276	27
15	1	178	VOID	277-278	22
16-21	1	179-182	15	279-282	VOID
22	11	183	16	283-284	23
23	1	184-189	22	285-288	VOID
24	2	190-191	9	289-292	23
25-30	11	192-195	23	293	VOID
31-36	2	196-199	1	294-296	23
37-42	2	200	10	297	VOID
43-48	2	201-202	18	298	23
49-54	2	203-208	24	299	VOID
55-56	12	207-208	VOID	300	23
57-59	VOID	209	1	301	VOID
60	13	210	2	302	27
61-64	13	211-216	24	303	VOID
65-73	20	217-220	VOID	304-305	23
74-75	13	221	26	306	VOID
76-79	21	222	19	307-309	27A
80	3	223	26	310	27
81	4	224	19	311	27
82-86	14	225	26	312-313	27A
87-89	14	226	19	314	27A
90-95	5	227	VOID	315	27
96-97	6	228	19	316-322	24
98-104	14	229	VOID	323-334	25
105-107	21	230	19	335-336	VOID
108-109	5	231	26	337	25
110-114	6	232	19	338-340	1
115-126	VOID	233-236	26	341	2
127	VOID	237-239	19	342	1
128	14	240-242	26	343	2
129	VOID	243-245	20	344-346	11
130	14	246-251	13	347-348	19
131-134	21	252-253	VOID	349	19
135	14	254-255	20	350	19
136-144	5	256	VOID	351	2
145-157	6	257-258	20	352	VOID
158-159	15	259	13	353-356	2
160-163	22	260-261	21	357	VOID
164	7	262	1	358	3
165-166	8	263-264	VOID	359-367	12
167-169	VOID	265	21B/27	368	13
		266-267	14	369-370	2
		268-269	21	371-372	15
				432	3

DEC. 1983
DEC 1982
DEC 1981
DEC 1980
DEC 1979
DEC 1978
JULY 1978
DEC 1977
DEC 1976
DEC 1975
DEC 1974
JUNE 1974
DECEMBER 1973
JUNE 1973
REVISIONS

APPROVED BY THE BOARD OF TAXATION
DATE DEC 26 1983
465

(6) REFERS TO SCALED DISTANCE ONLY.
TO SHOW CONDITIONS AS OF JANUARY 1, 1968.
THIS MAP SUPERSEDES MAP APPROVED DECEMBER 8, 1914.
THIS MAP IS TO BE USED FOR ASSESSMENT PURPOSES ONLY.

KEY SHEET 1
CITY OF PLEASANTVILLE
ATLANTIC COUNTY, NEW JERSEY
SCALE: 1" = 600'
JANUARY, 1968

CERTIFICATION:
"I HEREBY CERTIFY THAT THIS MAP AND THE SURVEY HAS BEEN MADE UNDER MY IMMEDIATE SUPERVISION, AND COMPIES WITH THE LAWS OF THE STATE OF NEW JERSEY."
SIGNATURE *[Signature]*

RONALD J. PRICE
NORTHFIELD, NEW JERSEY
N.J. LICENSE NO. 19061

RECEIVED
JUL - 7 2000
ATLANTIC COUNTY BOARD OF TAXATION

REVISED TO MAR. 1, 1998 BY REMINGTON & VERNICK ENGINEERS - 0119T21

DEC	1982
DEC	1981
DEC	1980
DEC	1979
DEC	1978
JULY	1978
DEC	1977
DEC	1976
DEC	1975
DEC	1974
JUNE	1974
DECEMBER	1973
JUNE	1973
REVISIONS	

J. Edgar Hoover

FOR THE DIRECTOR OF INVESTIGATION
AND ATTORNEY GENERAL
U.S. DEPARTMENT OF JUSTICE
WASHINGTON, D.C.

RECEIVED
DEC 26 1968
FEDERAL BUREAU OF INVESTIGATION
UNITED STATES DEPARTMENT OF JUSTICE

RONALD J PRICE
NORTHFIELD, NEW JERSEY
N J LICENSE NO 13901

KEY SHEET 2

CITY OF PLEASANTVILLE

ATLANTIC COUNTY, NEW JERSEY

SCALE: 1" = 600'

JANUARY, 1968



SECRET

THE

REVISED TO FEB. 2000 BY R.A.V.-01197266
REVISED TO MAR. 1, 1997 BY R.V.
REVISED TO MAR. 1, 1995 BY R.V.
REVISED TO MAR. 1, 1994 BY R.V.
REVISED TO DEC. 31, 1991 BY R.V.
REVISED TO DEC. 31, 1989 BY F.R.A.
REVISED TO DEC. 31, 1988 BY F.R.A.
REVISED TO DEC. 31, 1986 BY F.R.A.
REVISED TO DEC. 31, 1985 BY F.R.A.
REVISED TO MAR. 1, 1984 BY SCHOR, DE PALMA & GILLEN, INC.

REVISED TO MAR. 1, 1998 BY R.A.V.

SEE ADJOINING SHEET 11

SEE ADJOINING SHEET 2


TAX MAP
CITY OF PLEASANTVILLE
ATLANTIC COUNTY, NEW JERSEY
JANUARY 1968
SCALE 1" = 100'
RONALD J. PRICE
N.J. LICENSE NO. 13901



REVISED TO FEB. 2000 BY R.A. V. 01/26/2000
REVISED TO MAR. 1, 1997 BY R. & V.
REVISED TO MAR. 1, 1996 BY R. & V.
REVISED TO MAR. 1, 1995 BY R. & V.
REVISED TO DEC. 31, 1991 BY R.V.
REVISED TO DEC. 31, 1989 BY F.R.A.
REVISED TO DEC. 31, 1988 BY F.R.A.
REVISED TO DEC. 31, 1986 BY F.R.A.
REVISED TO DEC. 31, 1985 BY F.R.A.
BY SCHOR, DE PALMA & GILLEN, INC.

SEE ADJOINING SHEETS

11 & 12

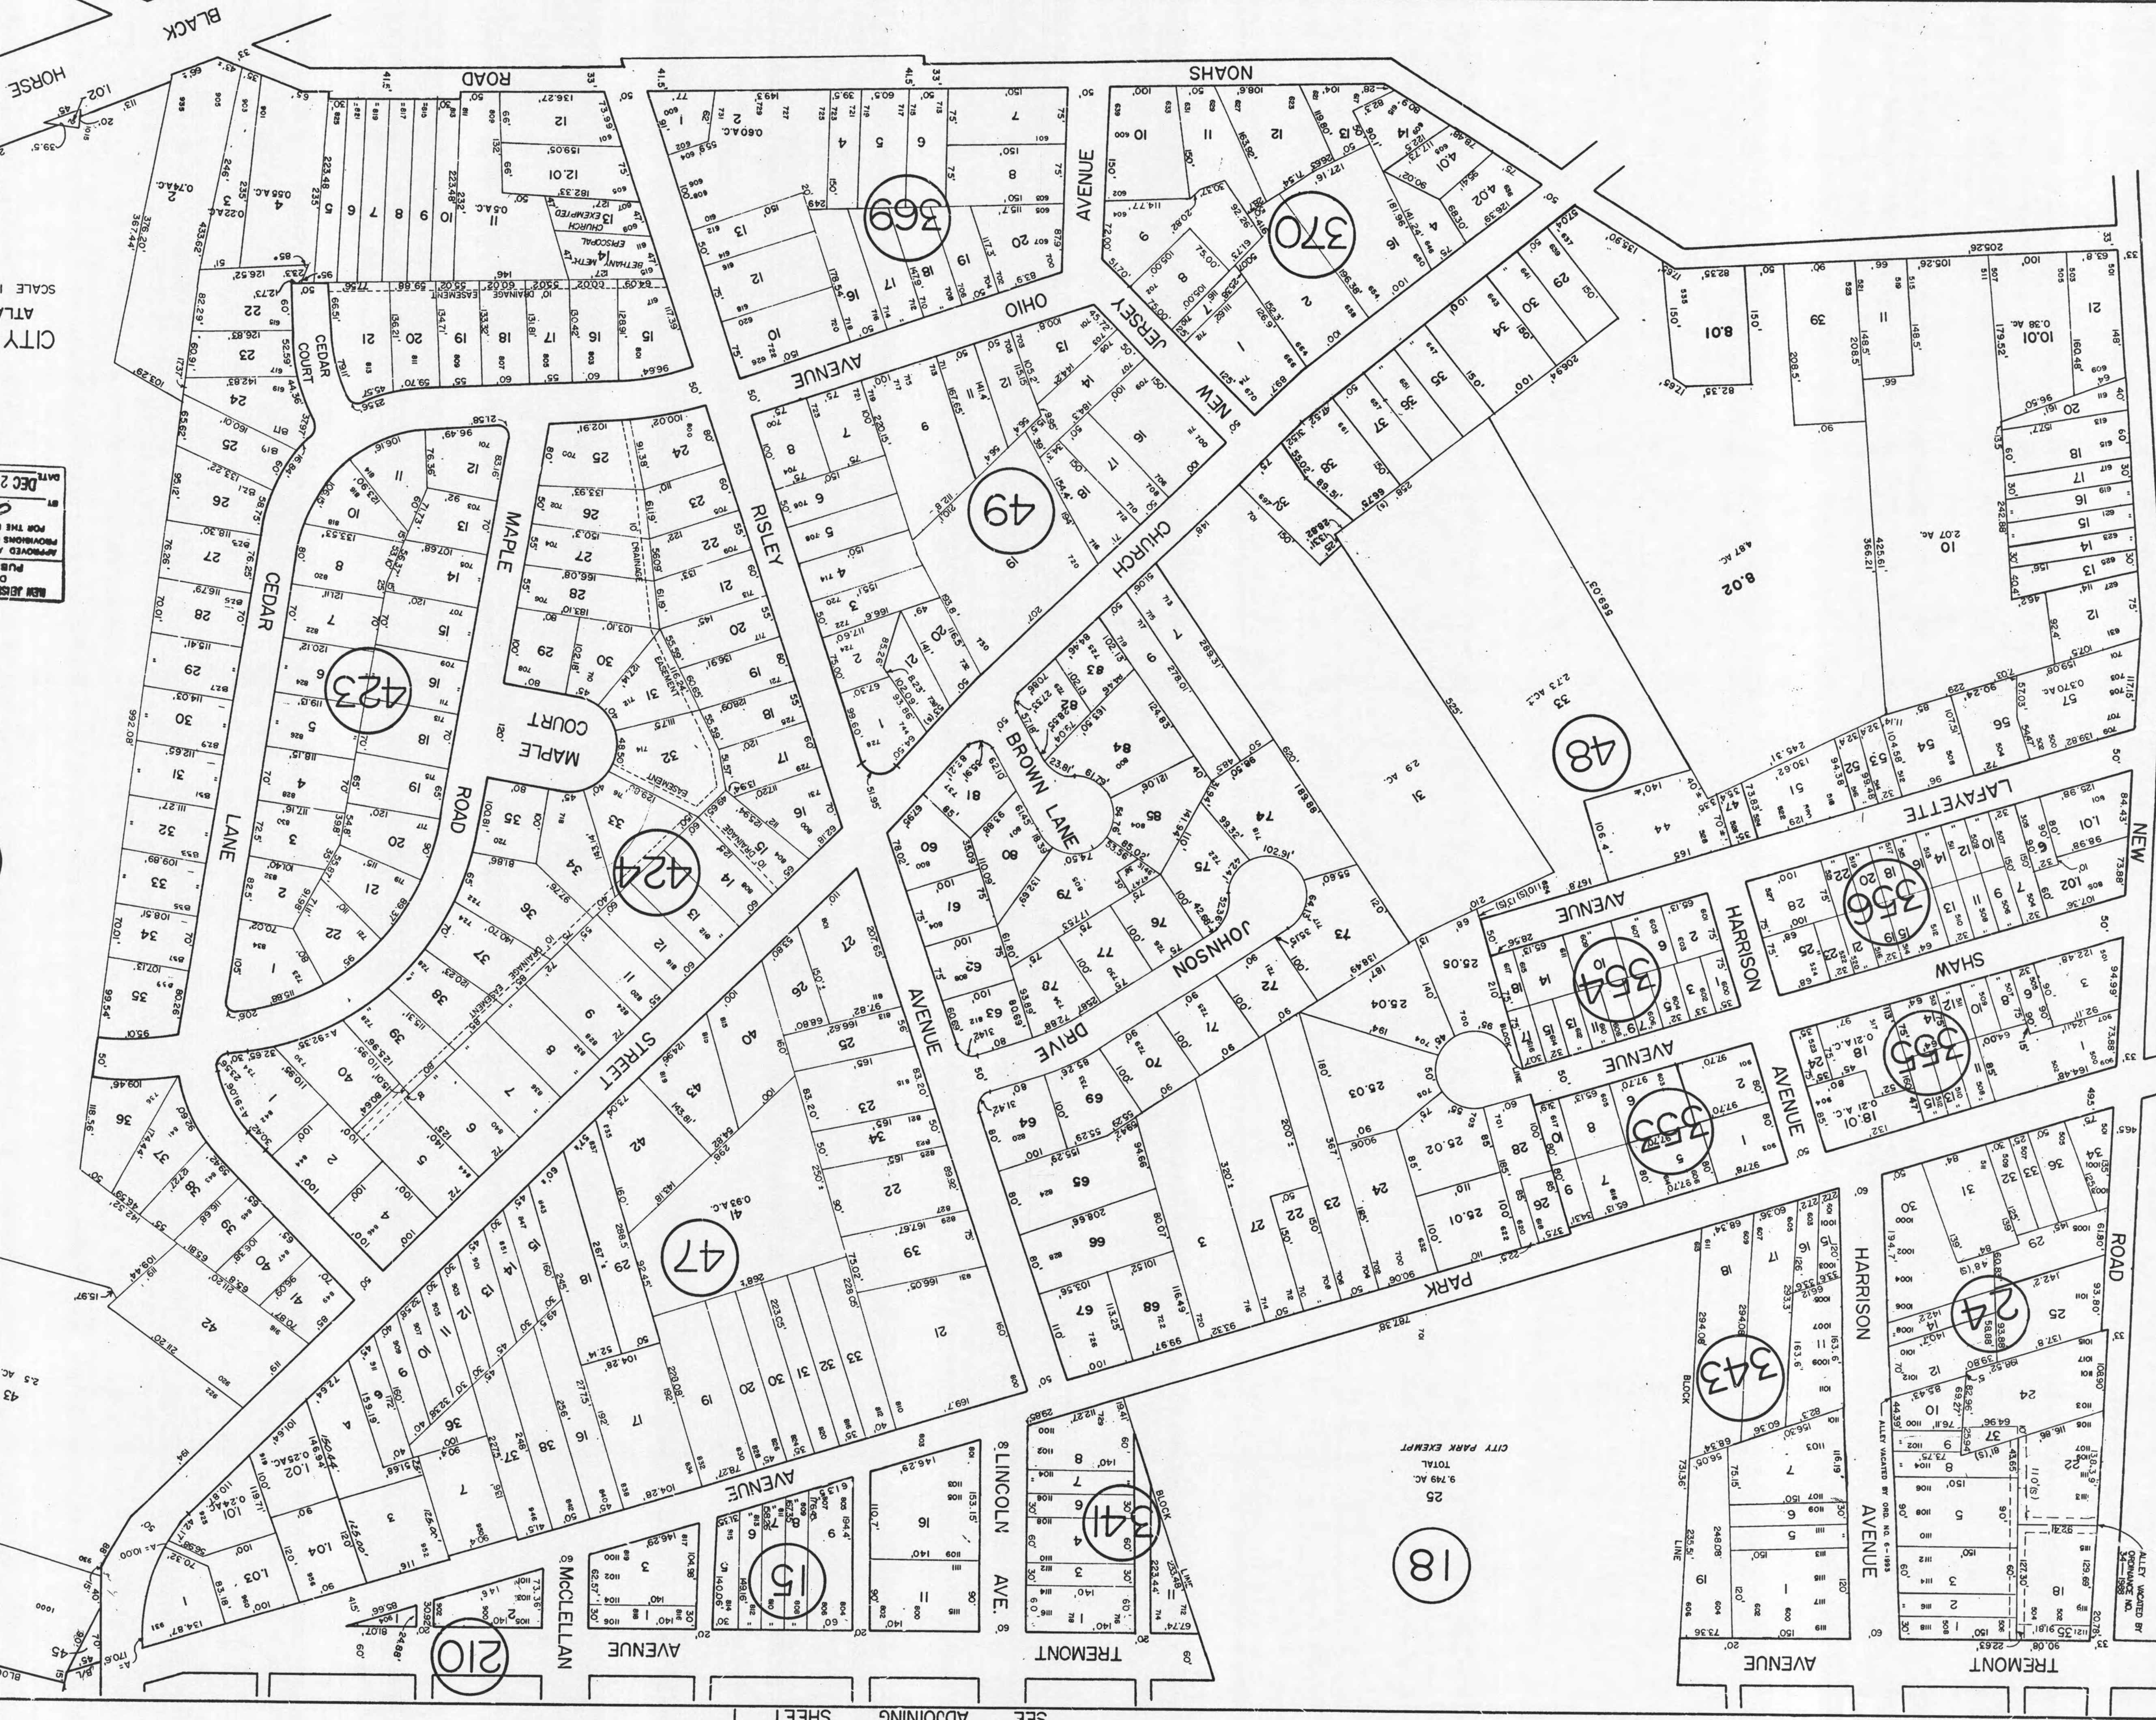

NEW JERSEY DEPARTMENT OF THE TREASURY
DIVISION OF TAXATION
APPROVED AS A TAX MAP PURSUANT TO THE
PROVISIONS OF CHAPTER 175, LAWS OF 1913, ETC.
FOR THE DIRECTOR OF TAXATION
DATE DEC 26 1998
BY [Signature]


TAX MAP
CITY OF PLEASANTVILLE
ATLANTIC COUNTY, NEW JERSEY
SCALE 1" = 100'
RONALD J. PRICE
N.J. LICENSE NO. 13004
200.21'

EGG HARBOR TOWNSHIP

SEE ADJOINING SHEET

SEE ADJOINING SHEETS 3 & 12

REVISED TO FEB. 15, 1999 BY REMINGTON AND VERNICK ENGINEERS - 01191233
REVISED TO MAR. 1, 1997 BY R. & V.
REVISED TO FEB. 1, 1995 BY R. & V.
REVISED TO MAR. 1, 1994 BY R. & V.
REVISED TO DEC. 31, 1991 BY R. & V.
REVISED TO DEC. 31, 1990 BY R. & V.
REVISED TO DEC. 31, 1989 BY R. & V.
REVISED TO DEC. 31, 1988 BY F.R.A.
REVISED TO DEC. 31, 1987 BY F.R.A.
REVISED TO DEC. 31, 1986 BY F.R.A.
REVISED TO DEC. 31, 1985 BY SCHOOB, DE PALMA & GILLEN, INC.
REVISED May 1984 BY SCHOOB, DE PALMA & GILLEN, INC.

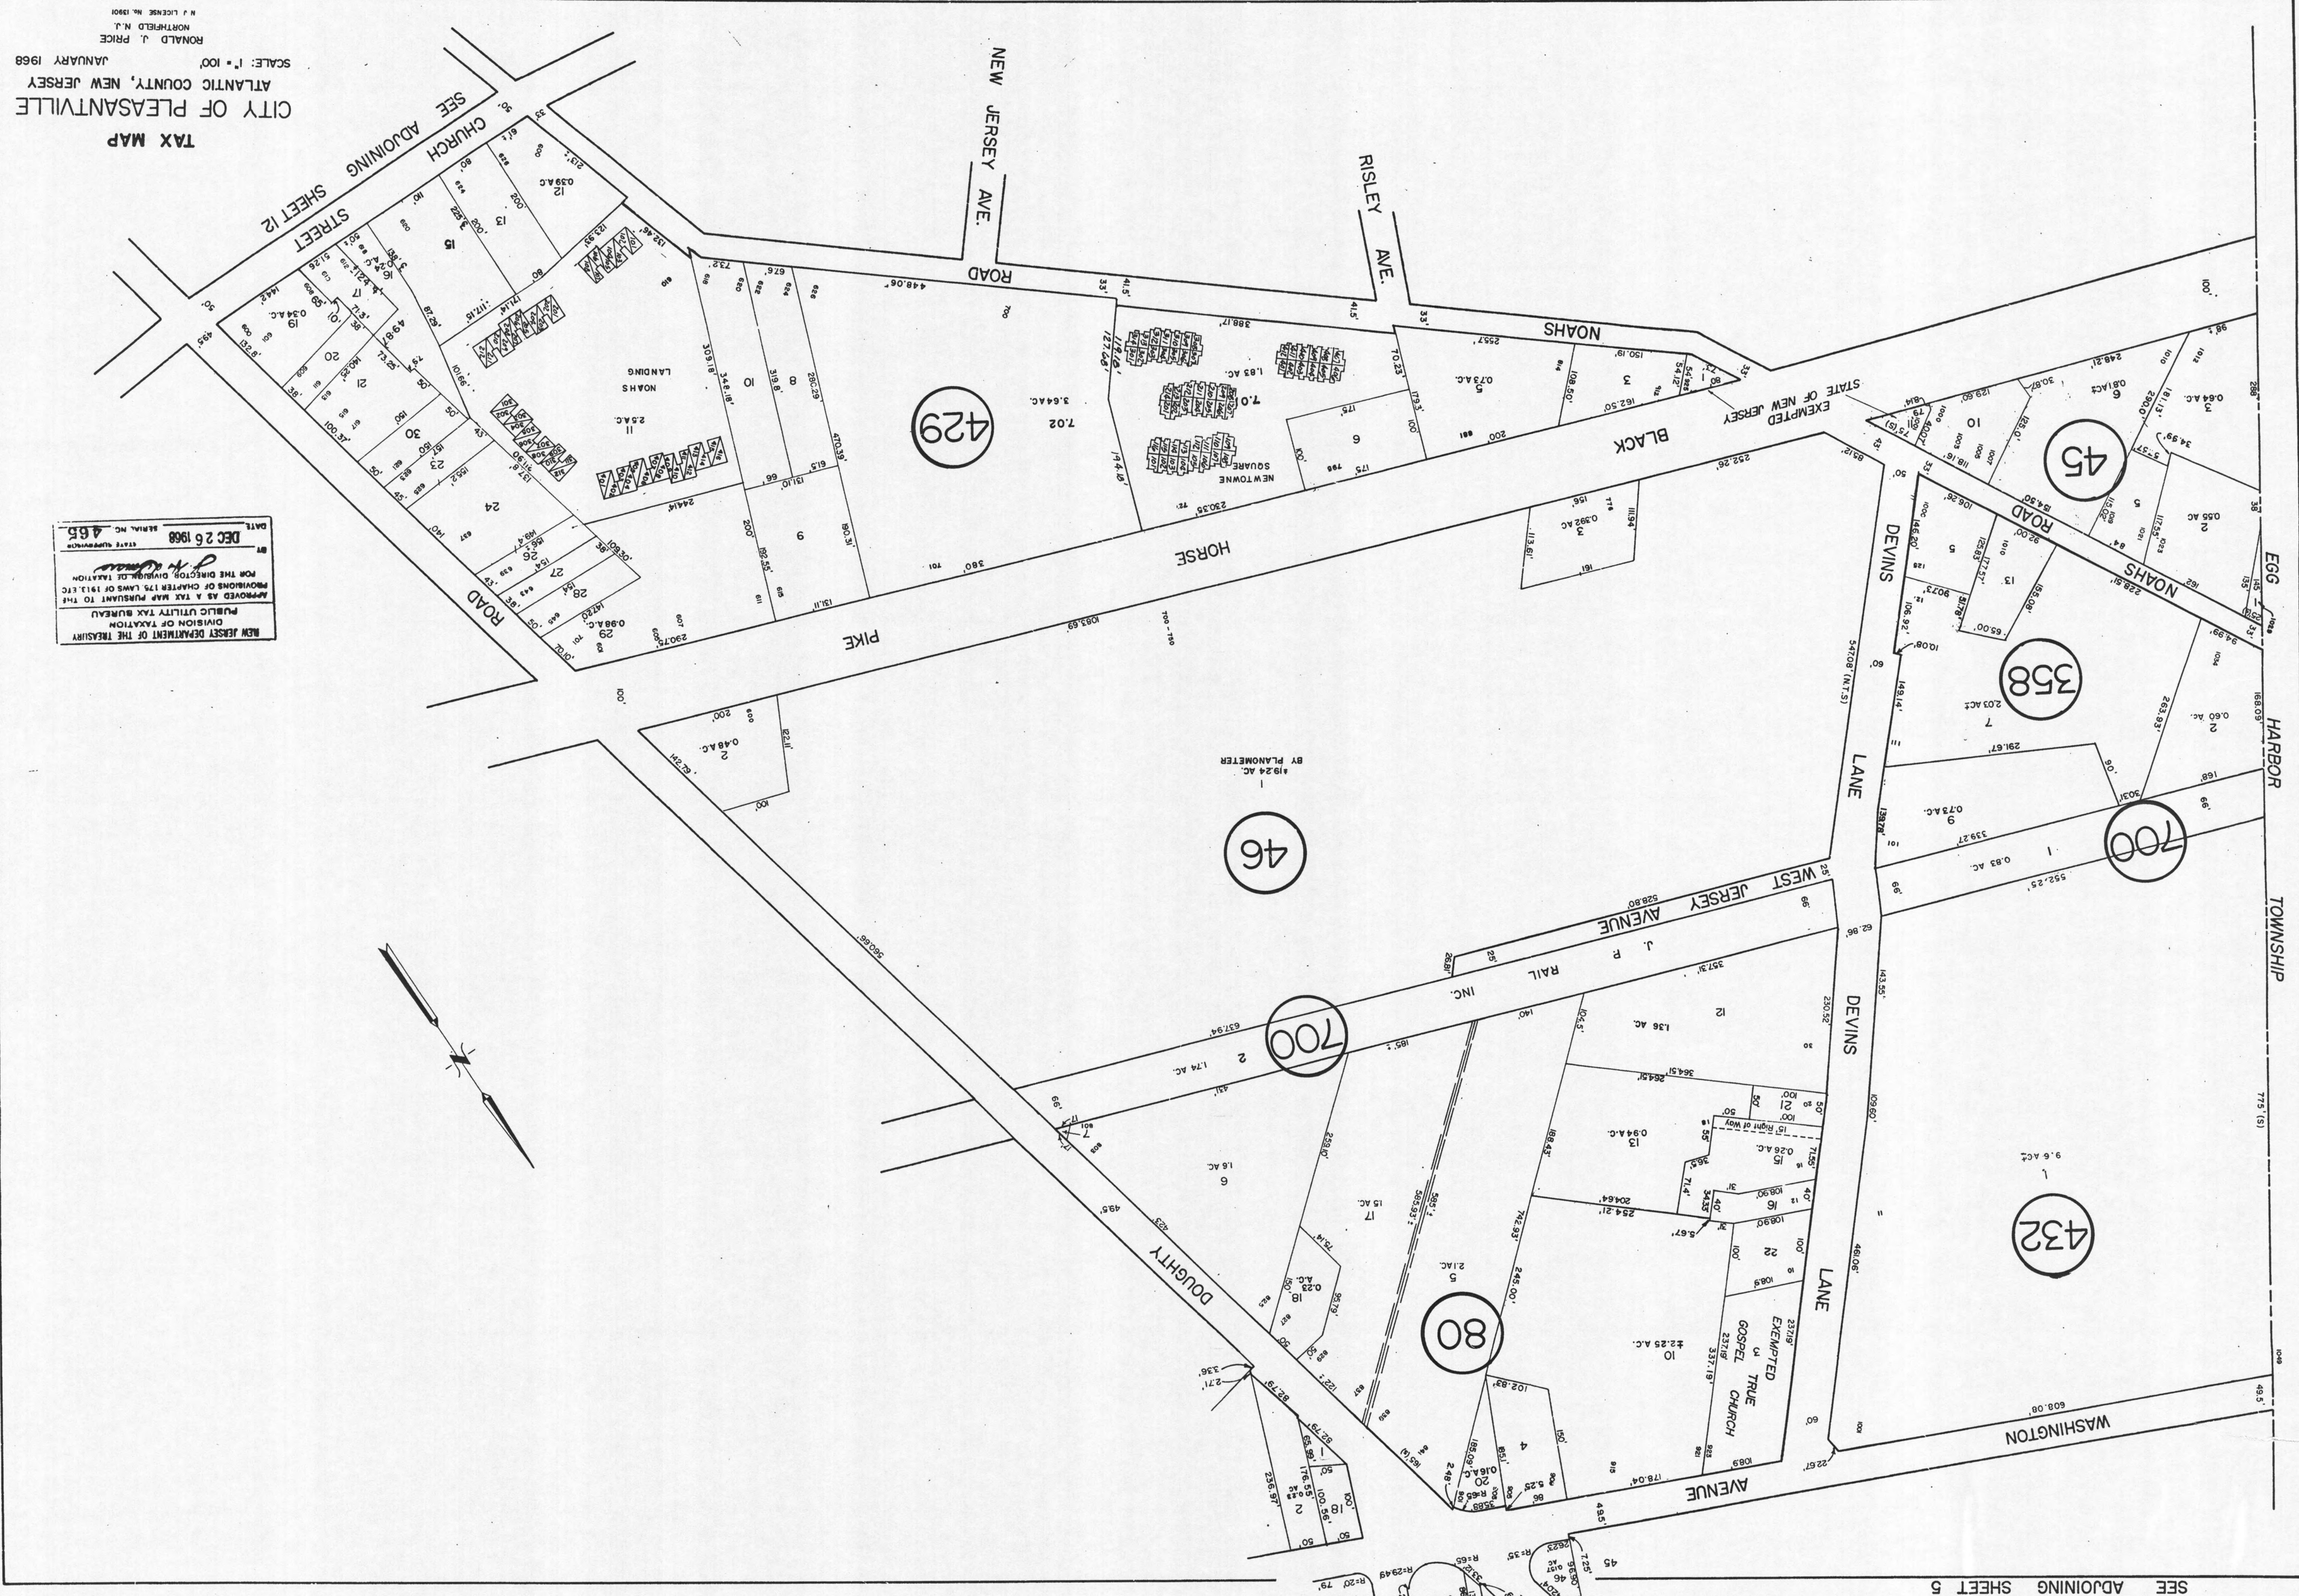

ATLANTIC COUNTY, NEW JERSEY
JANUARY 1968
RONALD J. PRICE
N.J. LICENSE NO. 13901

NEW JERSEY DEPARTMENT OF THE TREASURY
DIVISION OF TAXATION
PUBLIC UTILITY TAX BUREAU
APPROVED AS A TAX MAP PURSUANT TO THE
PROVISIONS OF CHAPTER 175 LAWS OF 1913, ETC.
DATE: DEC 26 1988
STATE OF NEW JERSEY
465

SEE ADJOINING SHEET 4

SEE ADJOINING SHEET 5

REVISED TO FEB. 2000 BY RAY, OLLIETZ & VERNICK ENGINEERS - 0197239
REVISED TO FEB. 1, 1999 BY RAY, OLLIETZ & VERNICK ENGINEERS - 0197239
REVISED TO DEC. 31, 1991 BY RAY, OLLIETZ & VERNICK ENGINEERS - 0197239
REVISED TO DEC. 31, 1987 BY F.R.A.
REVISED TO DEC. 31, 1986 BY F.R.A.
REVISED TO DEC. 31, 1985 BY SCHOOR, DE PALMA & CILLEN, INC.

SEE ADJOINING SHEET 3


SEE ADJOINING SHEET 12

SEE ADJOINING SHEETS 5 & 6


TAX MAP
CITY OF PLEASANTVILLE
ATLANTIC COUNTY, NEW JERSEY
JANUARY 1968
SCALE 1" = 100'
RONALD J. PRICE
N.J. LICENSE NO. 13904

NEW JERSEY DEPARTMENT OF THE TREASURY
DIVISION OF TAXATION
APPROVED AS A TAX MAP PURSUANT TO THE
PROVISIONS OF CHAPTER 125, LAWS OF 1913, ETC.
FOR THE DIRECTOR, DIVISION OF TAXATION
DATE: DEC 26 1968
SERIAL NO. 466

SEE ADJOINING SHEETS 13 & 14

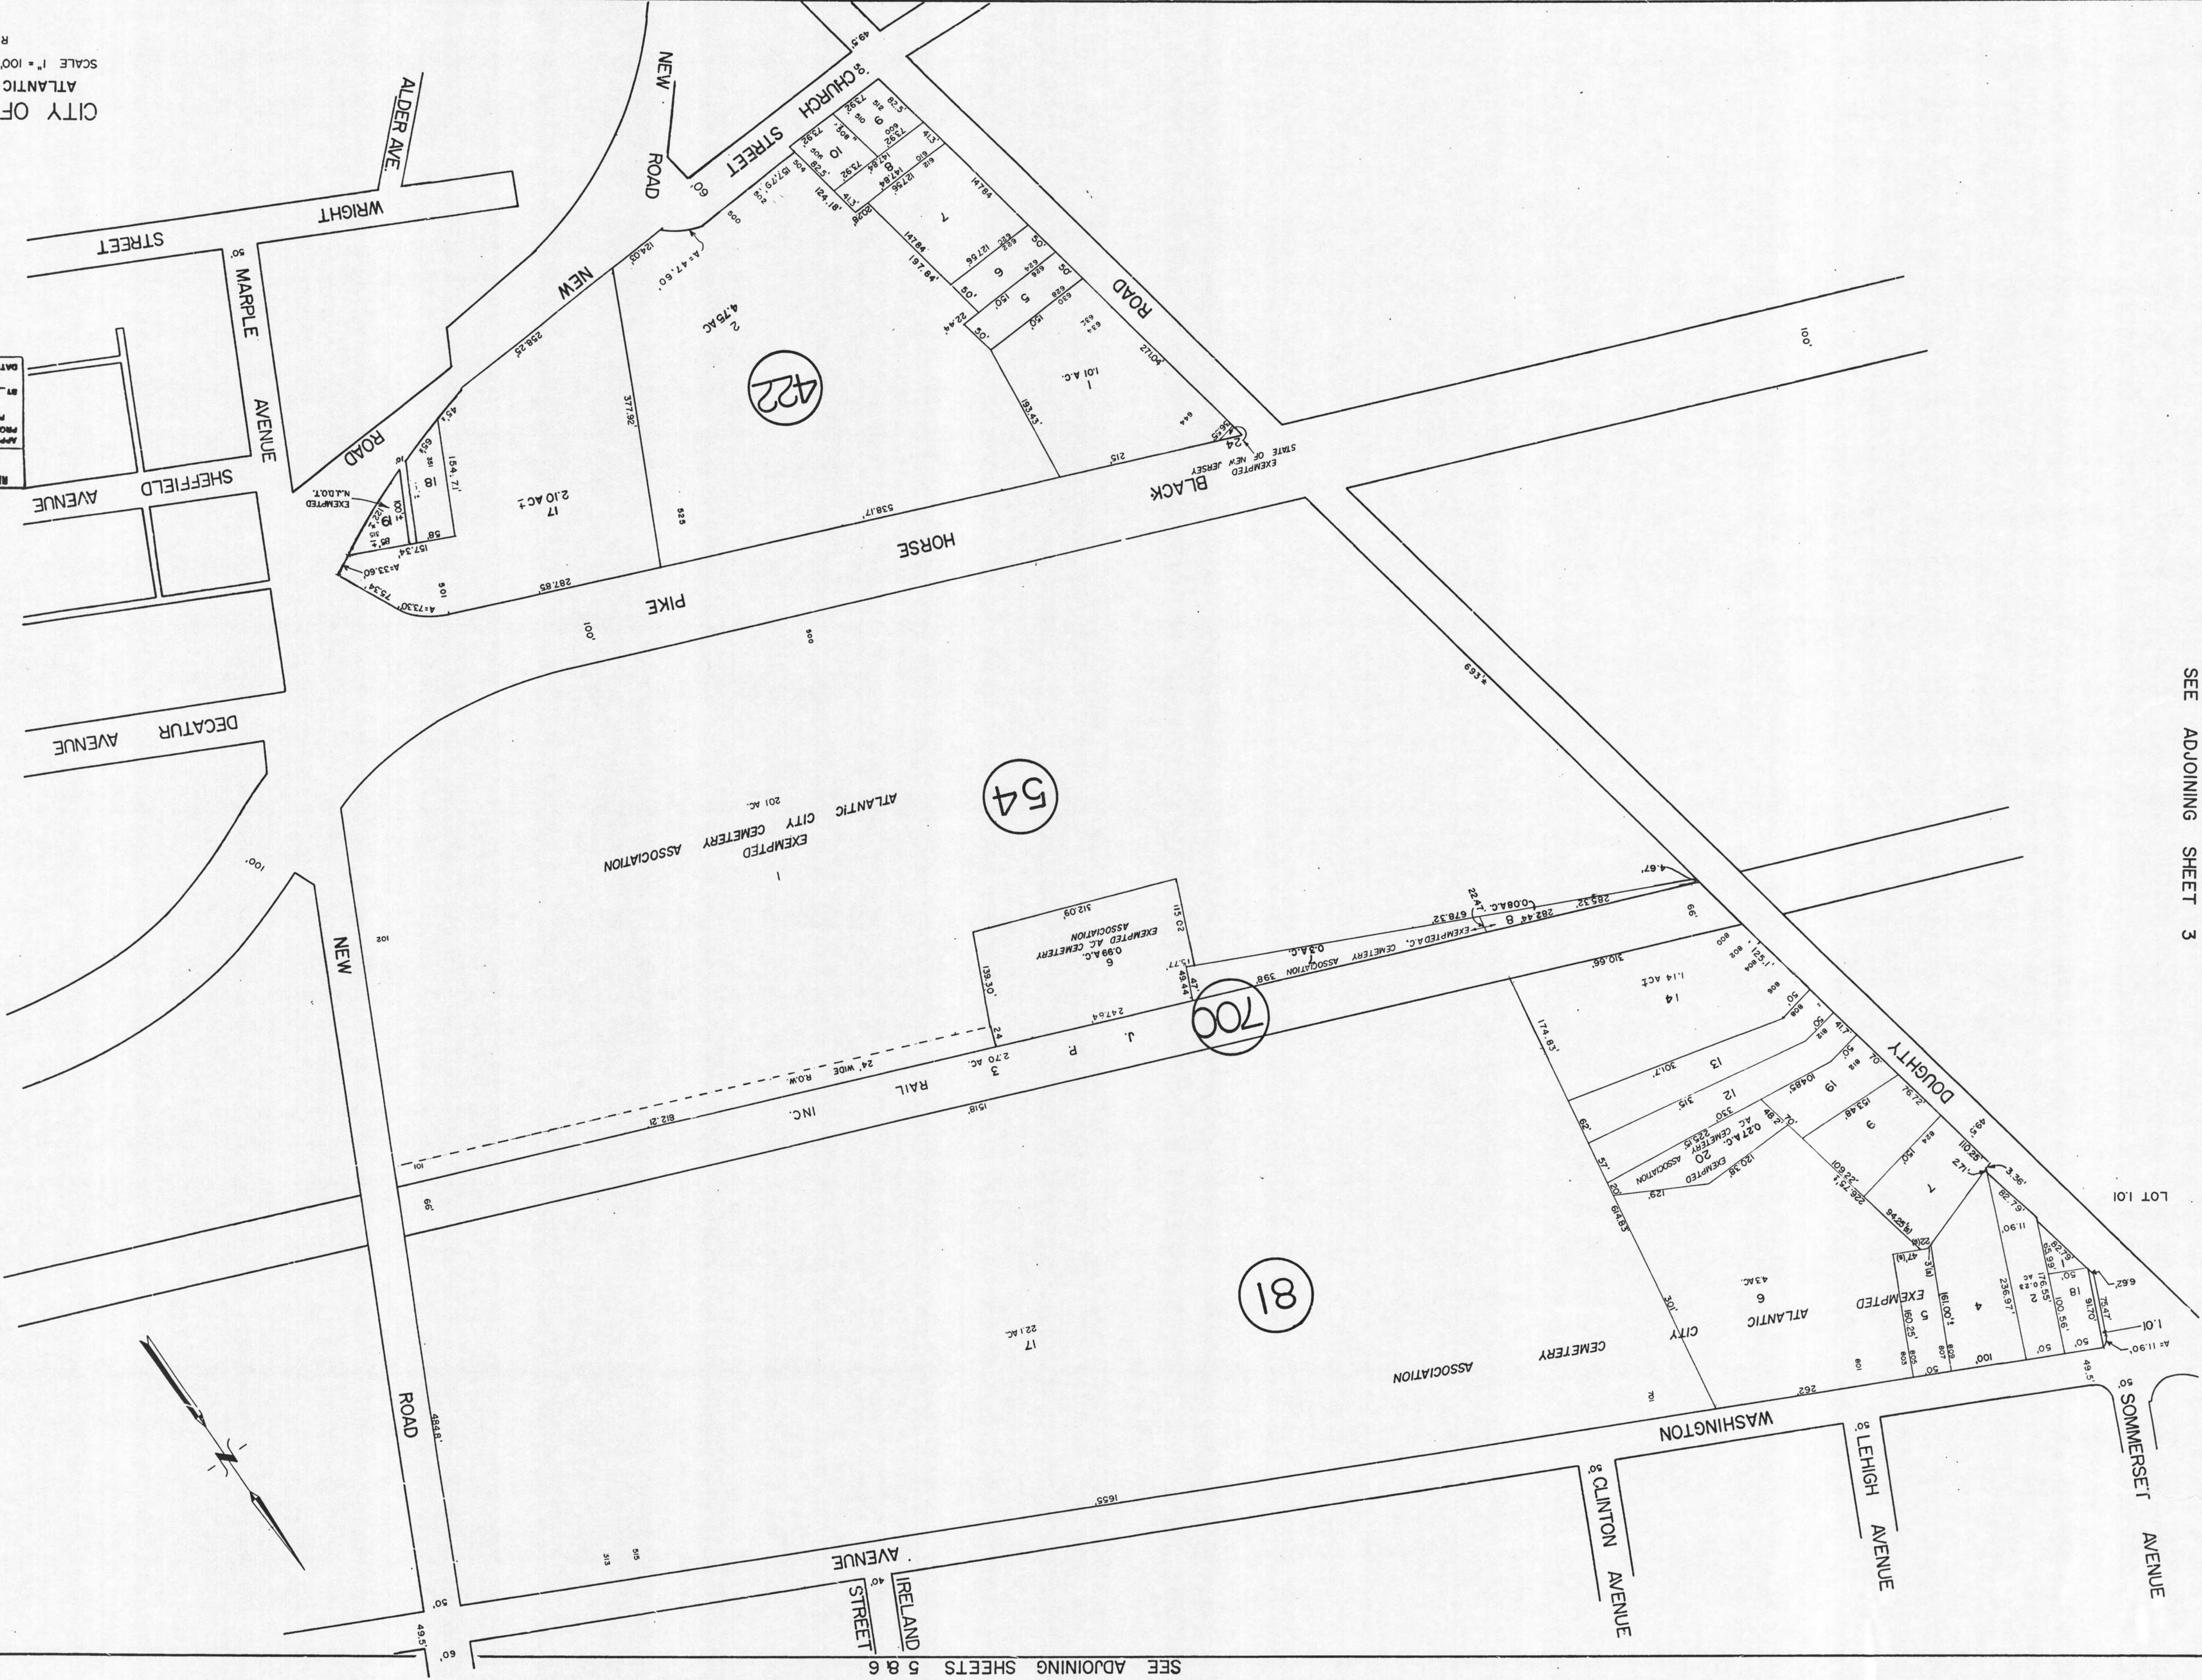


REVISED TO FEB. 2000 BY R. & V. - 0191239
REVISED TO FEB. 1997 BY R. & V. - 0191239
REVISED TO MAR. 1997 BY R. & V. - 0191239
REVISED TO MAR. 1997 BY R. & V. - 0191239
REVISED TO MAR. 1997 BY R. & V. - 0191239
REVISED TO FEB. 1995 BY R. & V. - 0191239
REVISED TO DEC. 31, 1991 BY R. & V. - 0191239
REVISED TO DEC. 31, 1987 BY R. & V. - 0191239
REVISED TO DEC. 31, 1986 BY F.R.A. - 0191239
REVISED TO DEC. 31, 1985 BY F.R.A. - 0191239
REVISED 5/87 BY SCHOR, DE PALMA & GILLEN, INC. - 0191239

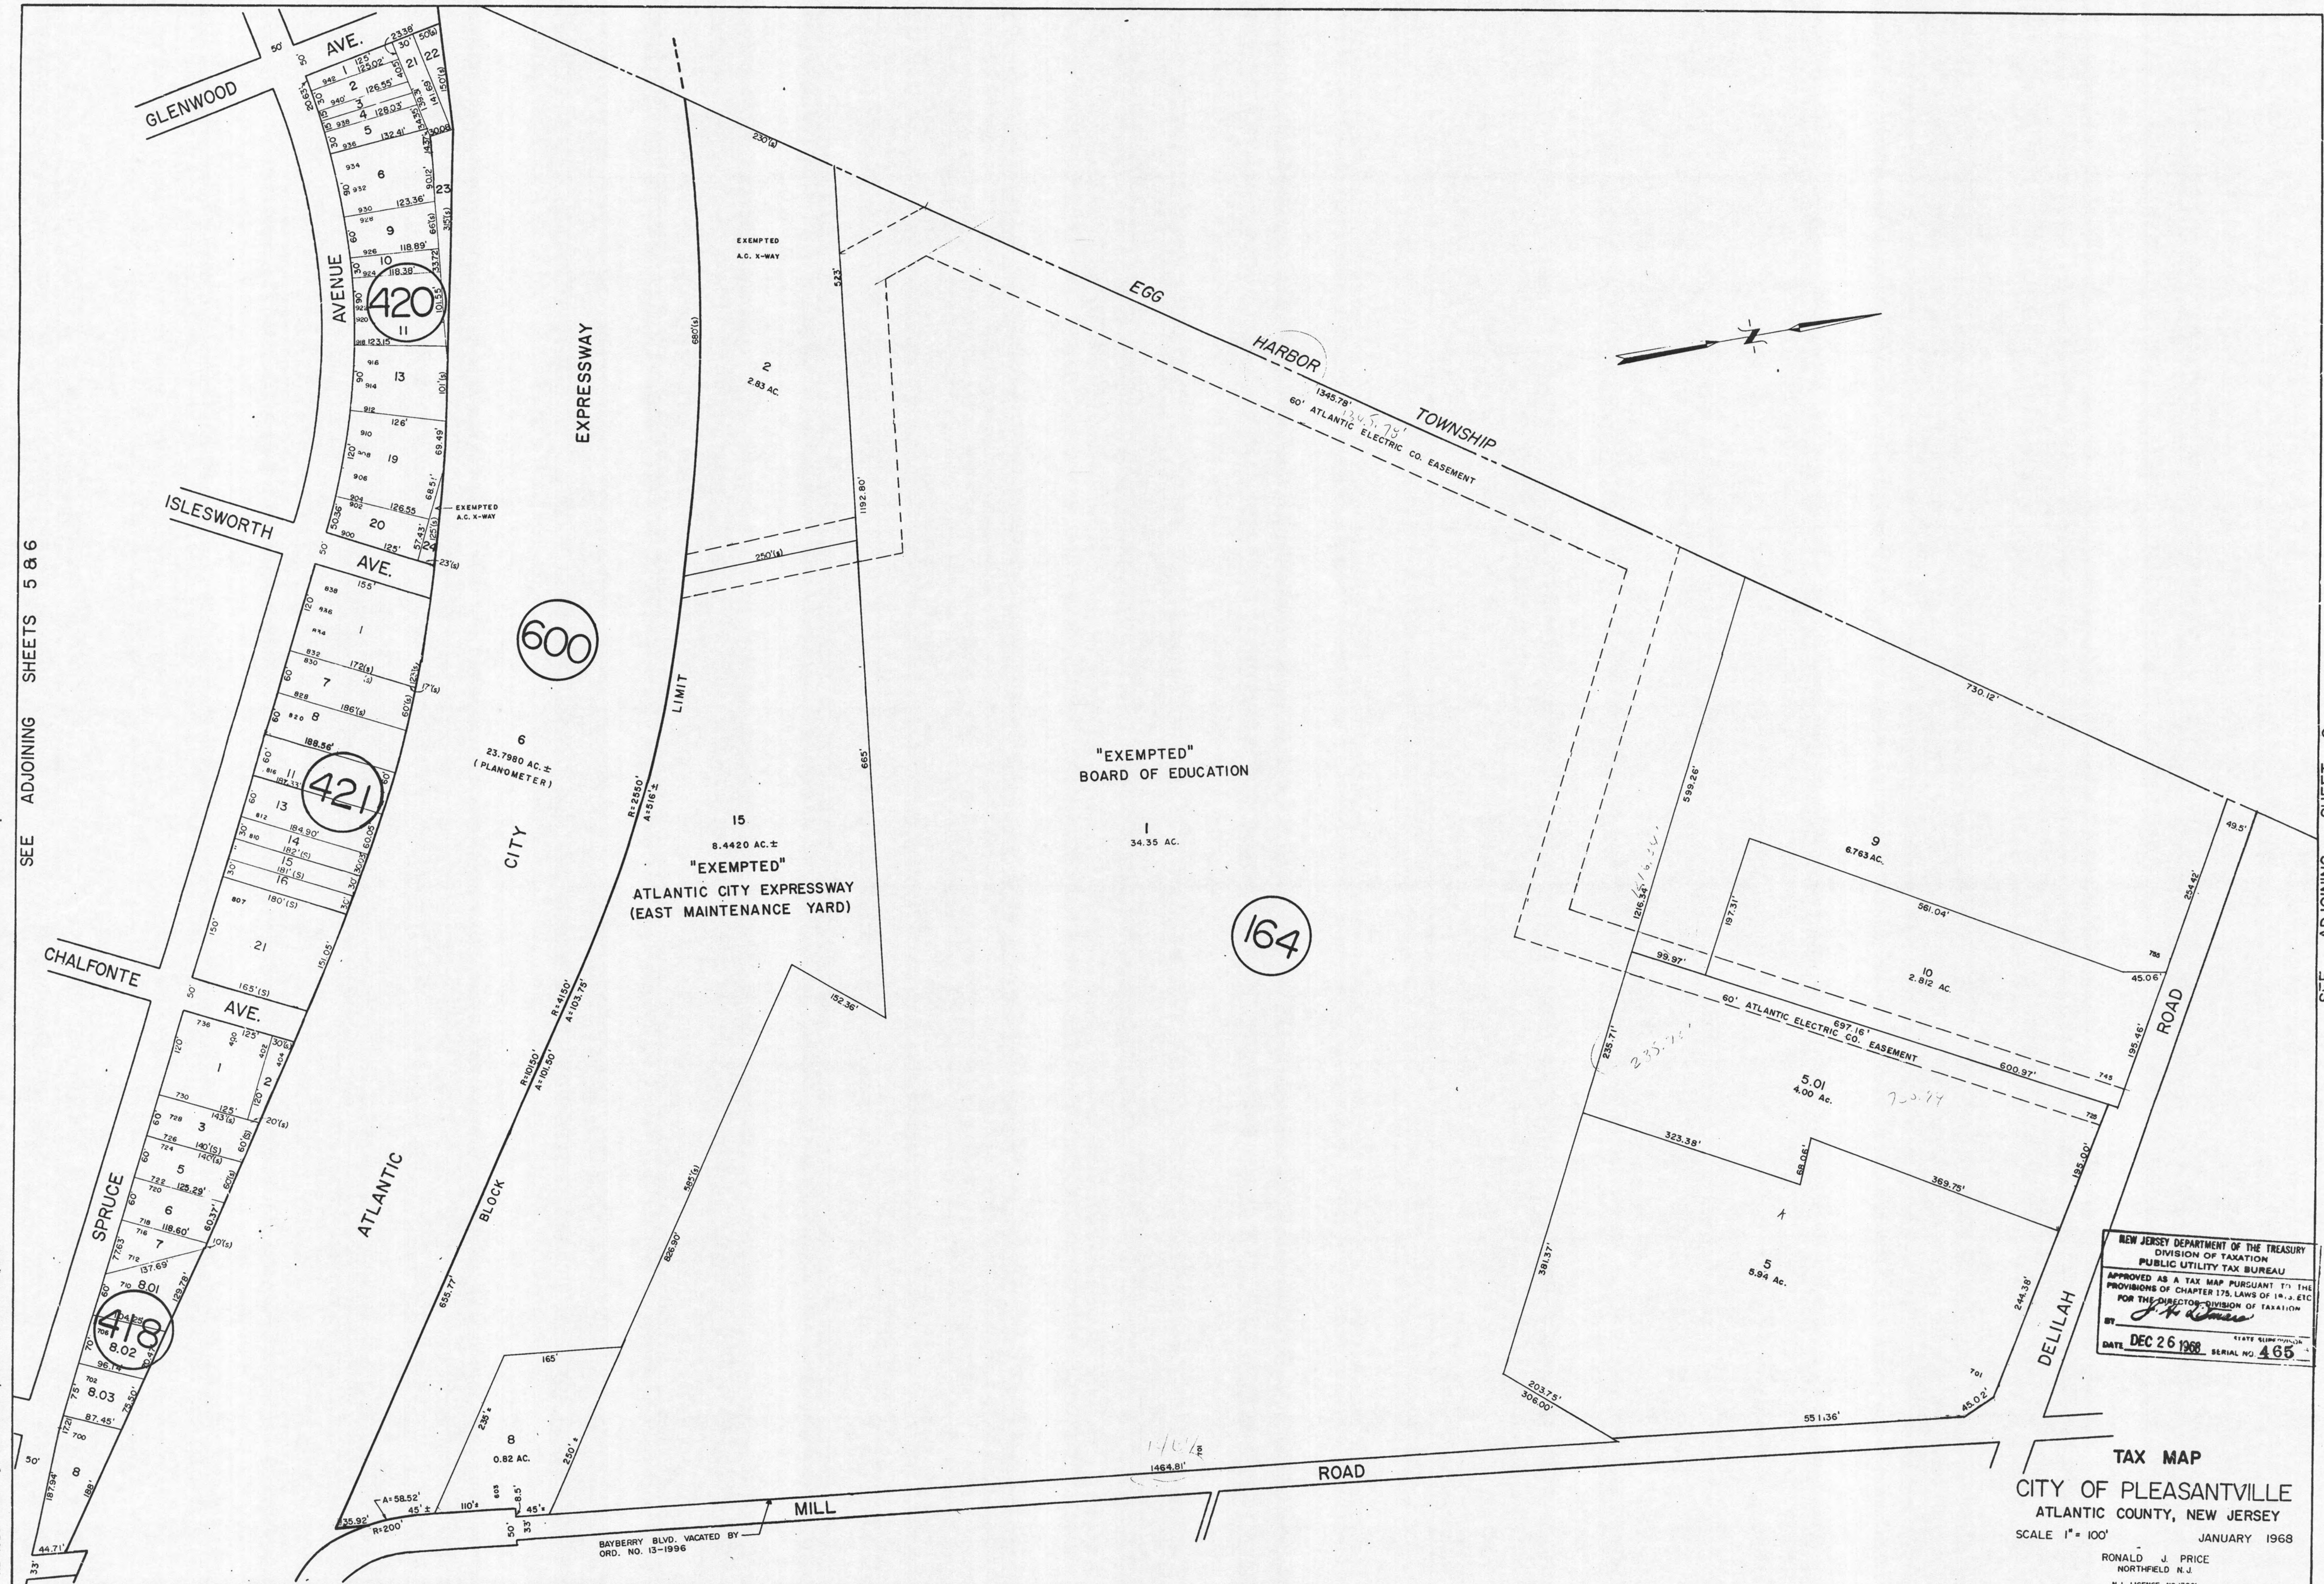

NEW JERSEY DEPARTMENT OF THE TREASURY
DIVISION OF TAXATION
PUBLIC UTILITY TAX BUREAU
APPROVED AS A TAX MAP PURSUANT TO THE
PROVISIONS OF CHAPTER 175, LAWS OF 1967, ETC.
FOR THE DIRECTOR, DIVISION OF TAXATION
BY *[Signature]*
DATE DEC 26 1968 SERIAL NO. 465

TAX MAP
CITY OF PLEASANTVILLE
ATLANTIC COUNTY, NEW JERSEY
SCALE 1" = 100'
JANUARY 1968
RONALD J. PRICE
NORTHFIELD, N.J.
N.J. LICENSE NO. 13901

SEE ADJOINING SHEET 6

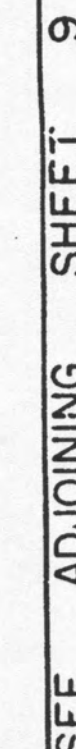

WINDS

TAX MAP

CITY OF PLEASANTVILLE

ATLANTIC COUNTY, NEW JERSEY


SCALE 1" = 100' JANUARY 1968

RONALD J. PRICE
NORTHFIELD N.J.
N.J. LICENSE NO.18001

REVISED TO FEB. 20, 1990 BY R.A.V. 0191266
 REVISED TO FEB. 15, 1989 BY REMINGTON AND VERNICK ENGINEERS - 0191239
 REVISED TO MAR. 1, 1988 BY R.A.V.
 REVISED TO MAR. 1, 1986 BY R.V.
 REVISED TO MAR. 1, 1984 BY R.V.
 REVISED TO DEC. 31, 1991 BY R.V.
 REVISED TO DEC. 31, 1989 BY F.R.A.
 REVISED TO DEC. 31, 1988 BY F.R.A.
 REVISED TO DEC. 31, 1987 BY F.R.A.
 REVISED TO DEC. 31, 1986 BY F.R.A.
 REVISED TO DEC. 31, 1985 BY SCHOOR, DE PALMA & GILLEN, INC.

SEE ADJOINING SHEET 17

SEE ADJOINING SHEET 10

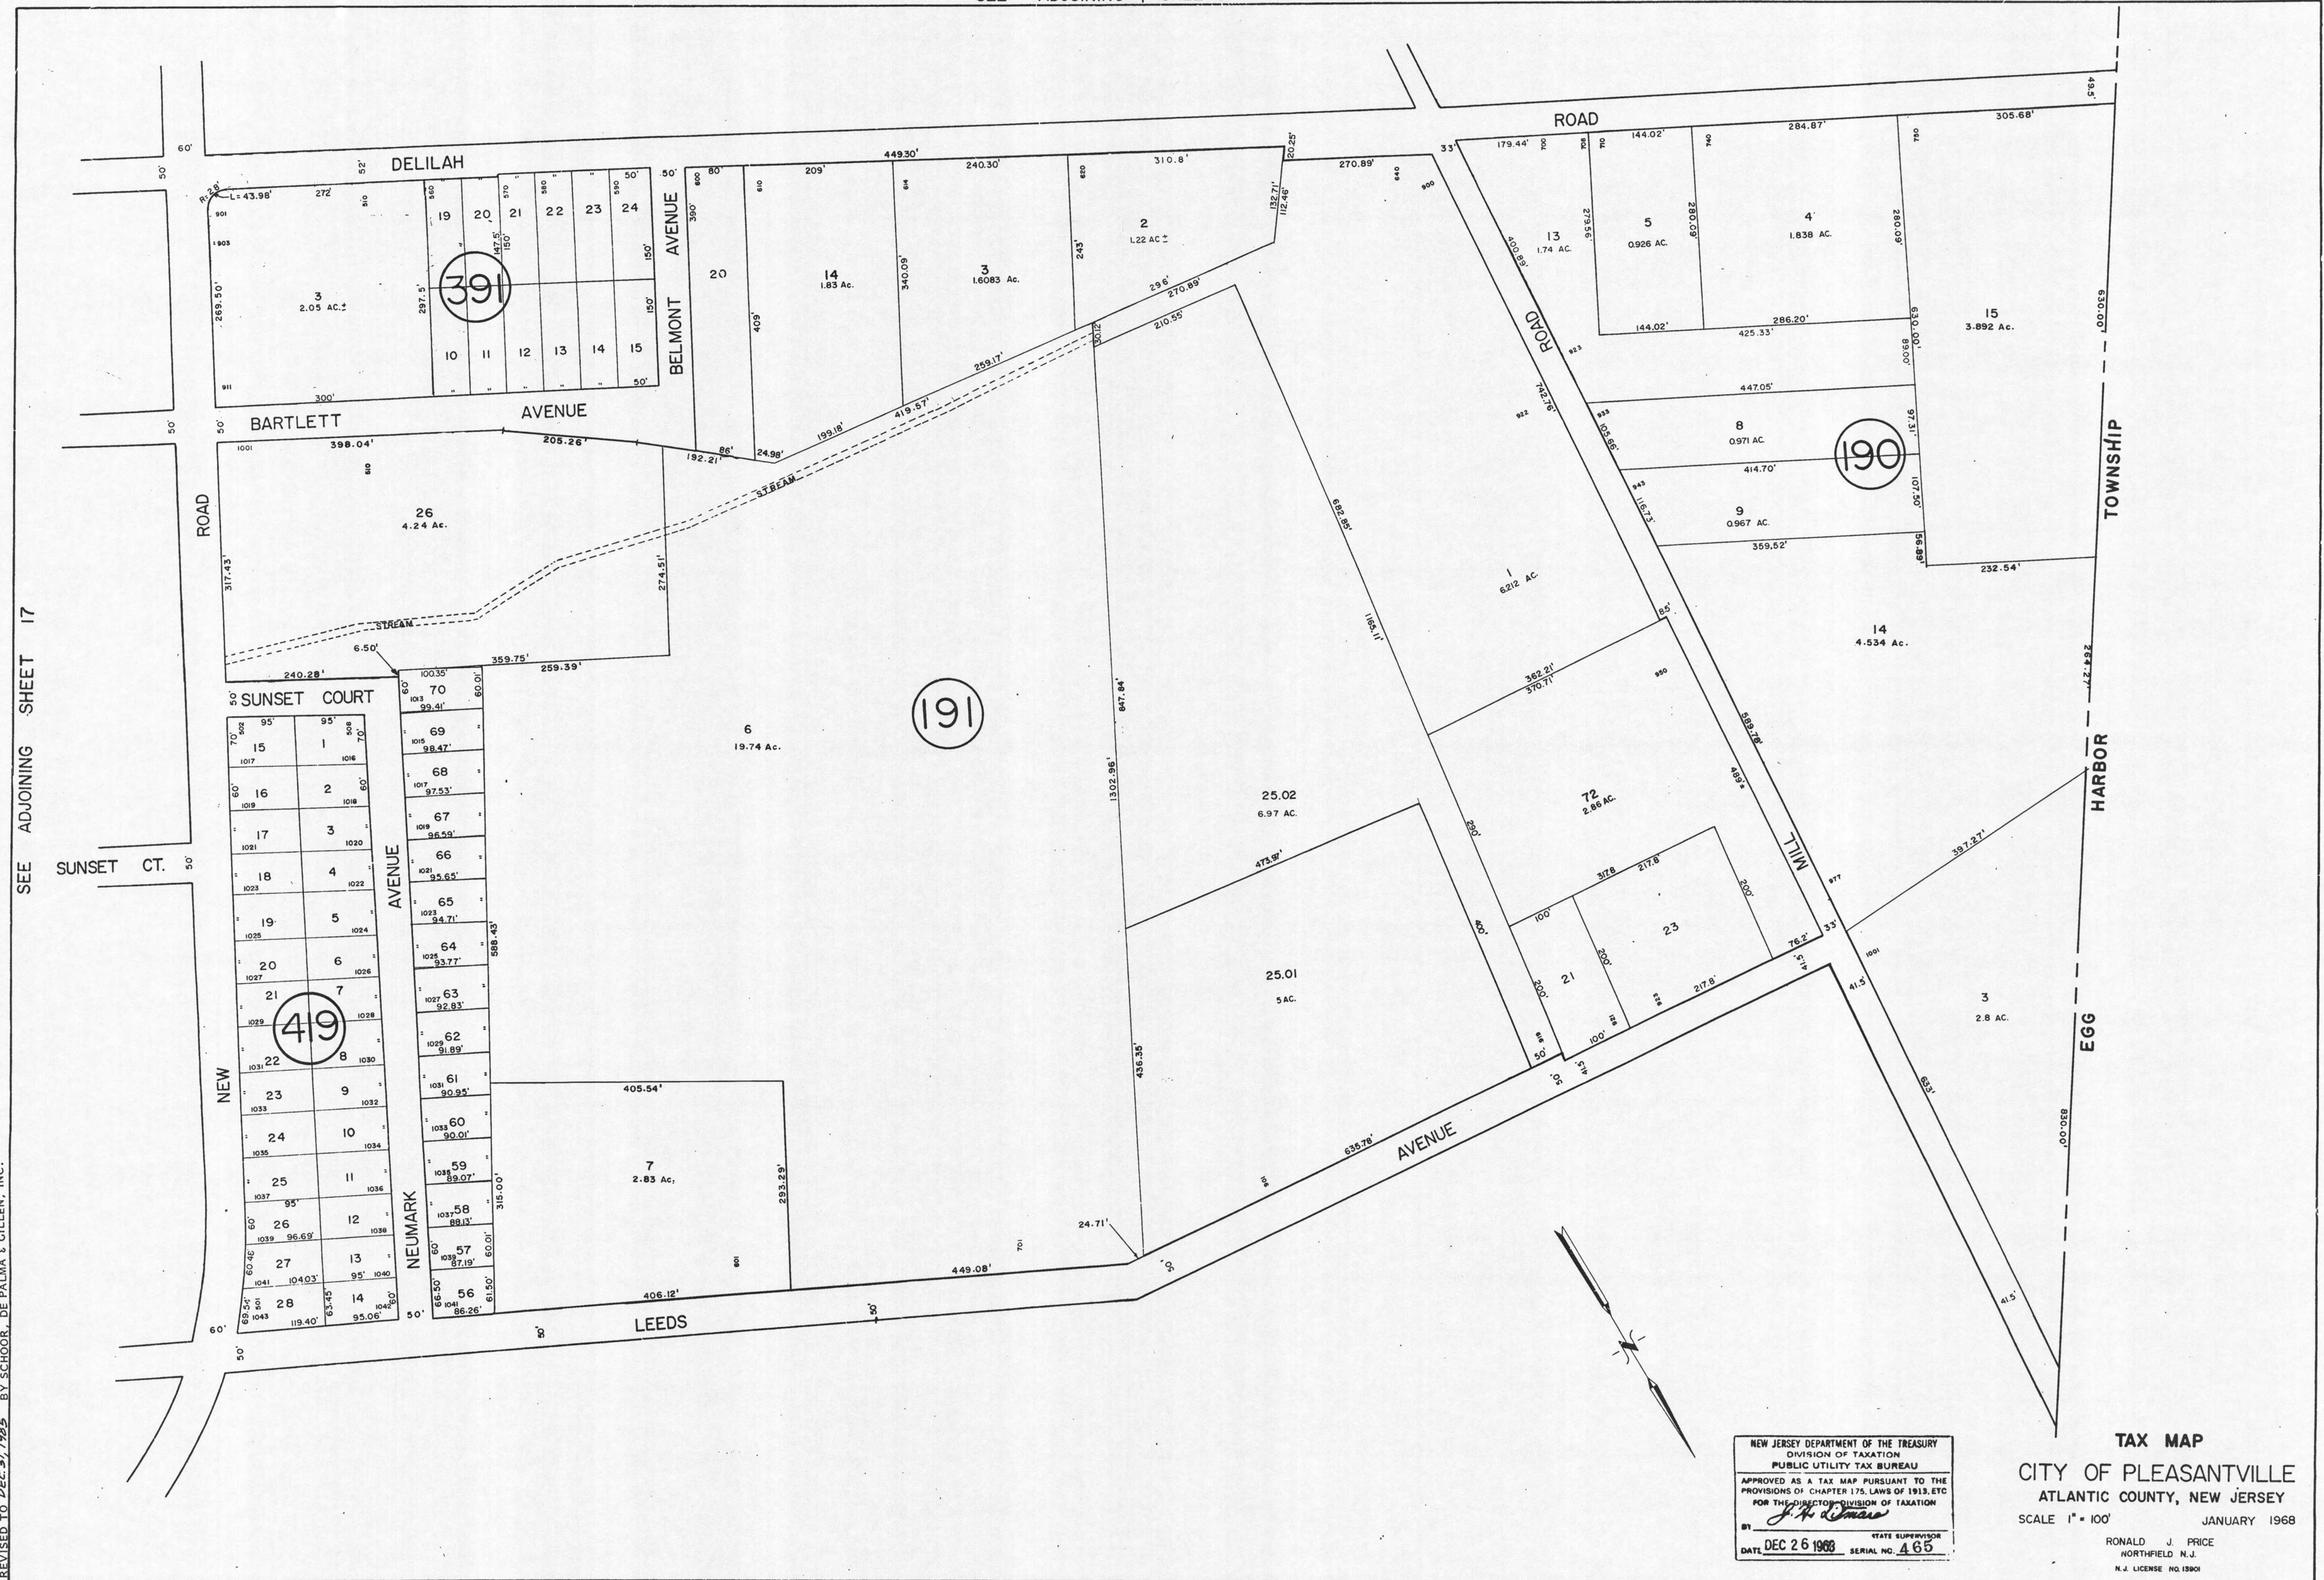

NEW JERSEY DEPARTMENT OF THE TREASURY
 DIVISION OF TAXATION
 PUBLIC UTILITY TAX BUREAU
 APPROVED AS A TAX MAP PURSUANT TO THE
 PROVISIONS OF CHAPTER 175, LAWS OF 1913, ETC.
 FOR THE DIRECTOR, DIVISION OF TAXATION
 BY *J. H. Roman*
 DATE DEC 26 1968 SERIAL NO. 465

TAX MAP
CITY OF PLEASANTVILLE
 ATLANTIC COUNTY, NEW JERSEY
 SCALE 1" = 100' JANUARY 1968
 RONALD J. PRICE
 NORTHFIELD N.J.
 N.J. LICENSE NO. 13901



REVISED	TO MAR 1,	1994	BY RV.
REVISED	TO DEC 31,	1991	BY R.V.
REVISED	TO DEC 31,	1989	BY F.R.A.
REVISED	TO DEC 31,	1987	BY F.R.A.
REVISED	TO DEC 31,	1986	BY F.R.A.
REVISED	TO DEC 31,	1987	BY F.R.A.
REVISED	TO DEC 31,	1986	BY F.R.A.
REVISED	TO DEC 31,	1985	BY SCHOR, DE PALMA & GILLEN, INC.
REVISED	TO DEC 31,	1984	BY SCHOR, DEPALMA & GILLEN, INC.



NEW JERSEY DEPARTMENT OF THE TREASURY
DIVISION OF TAXATION
PUBLIC UTILITY TAX BUREAU

APPROVED AS A TAX MAP PURSUANT TO THE
PROVISIONS OF CHAPTER 175, LAWS OF 1913, ETC.
FOR THE DIRECTOR, DIVISION OF TAXATION

J. H. [Signature]

BY _____ STATE SUPERVISOR

DATE DEC 26 1963 SERIAL NO. 465


TAX MAP

CITY OF PLEASANTVILLE

ATLANTIC COUNTY, NEW JERSEY

SCALE 1" = 100' JANUARY 1968

RONALD J. PRICE
NORTHFIELD N.J.
N.J. LICENSE NO. 1890

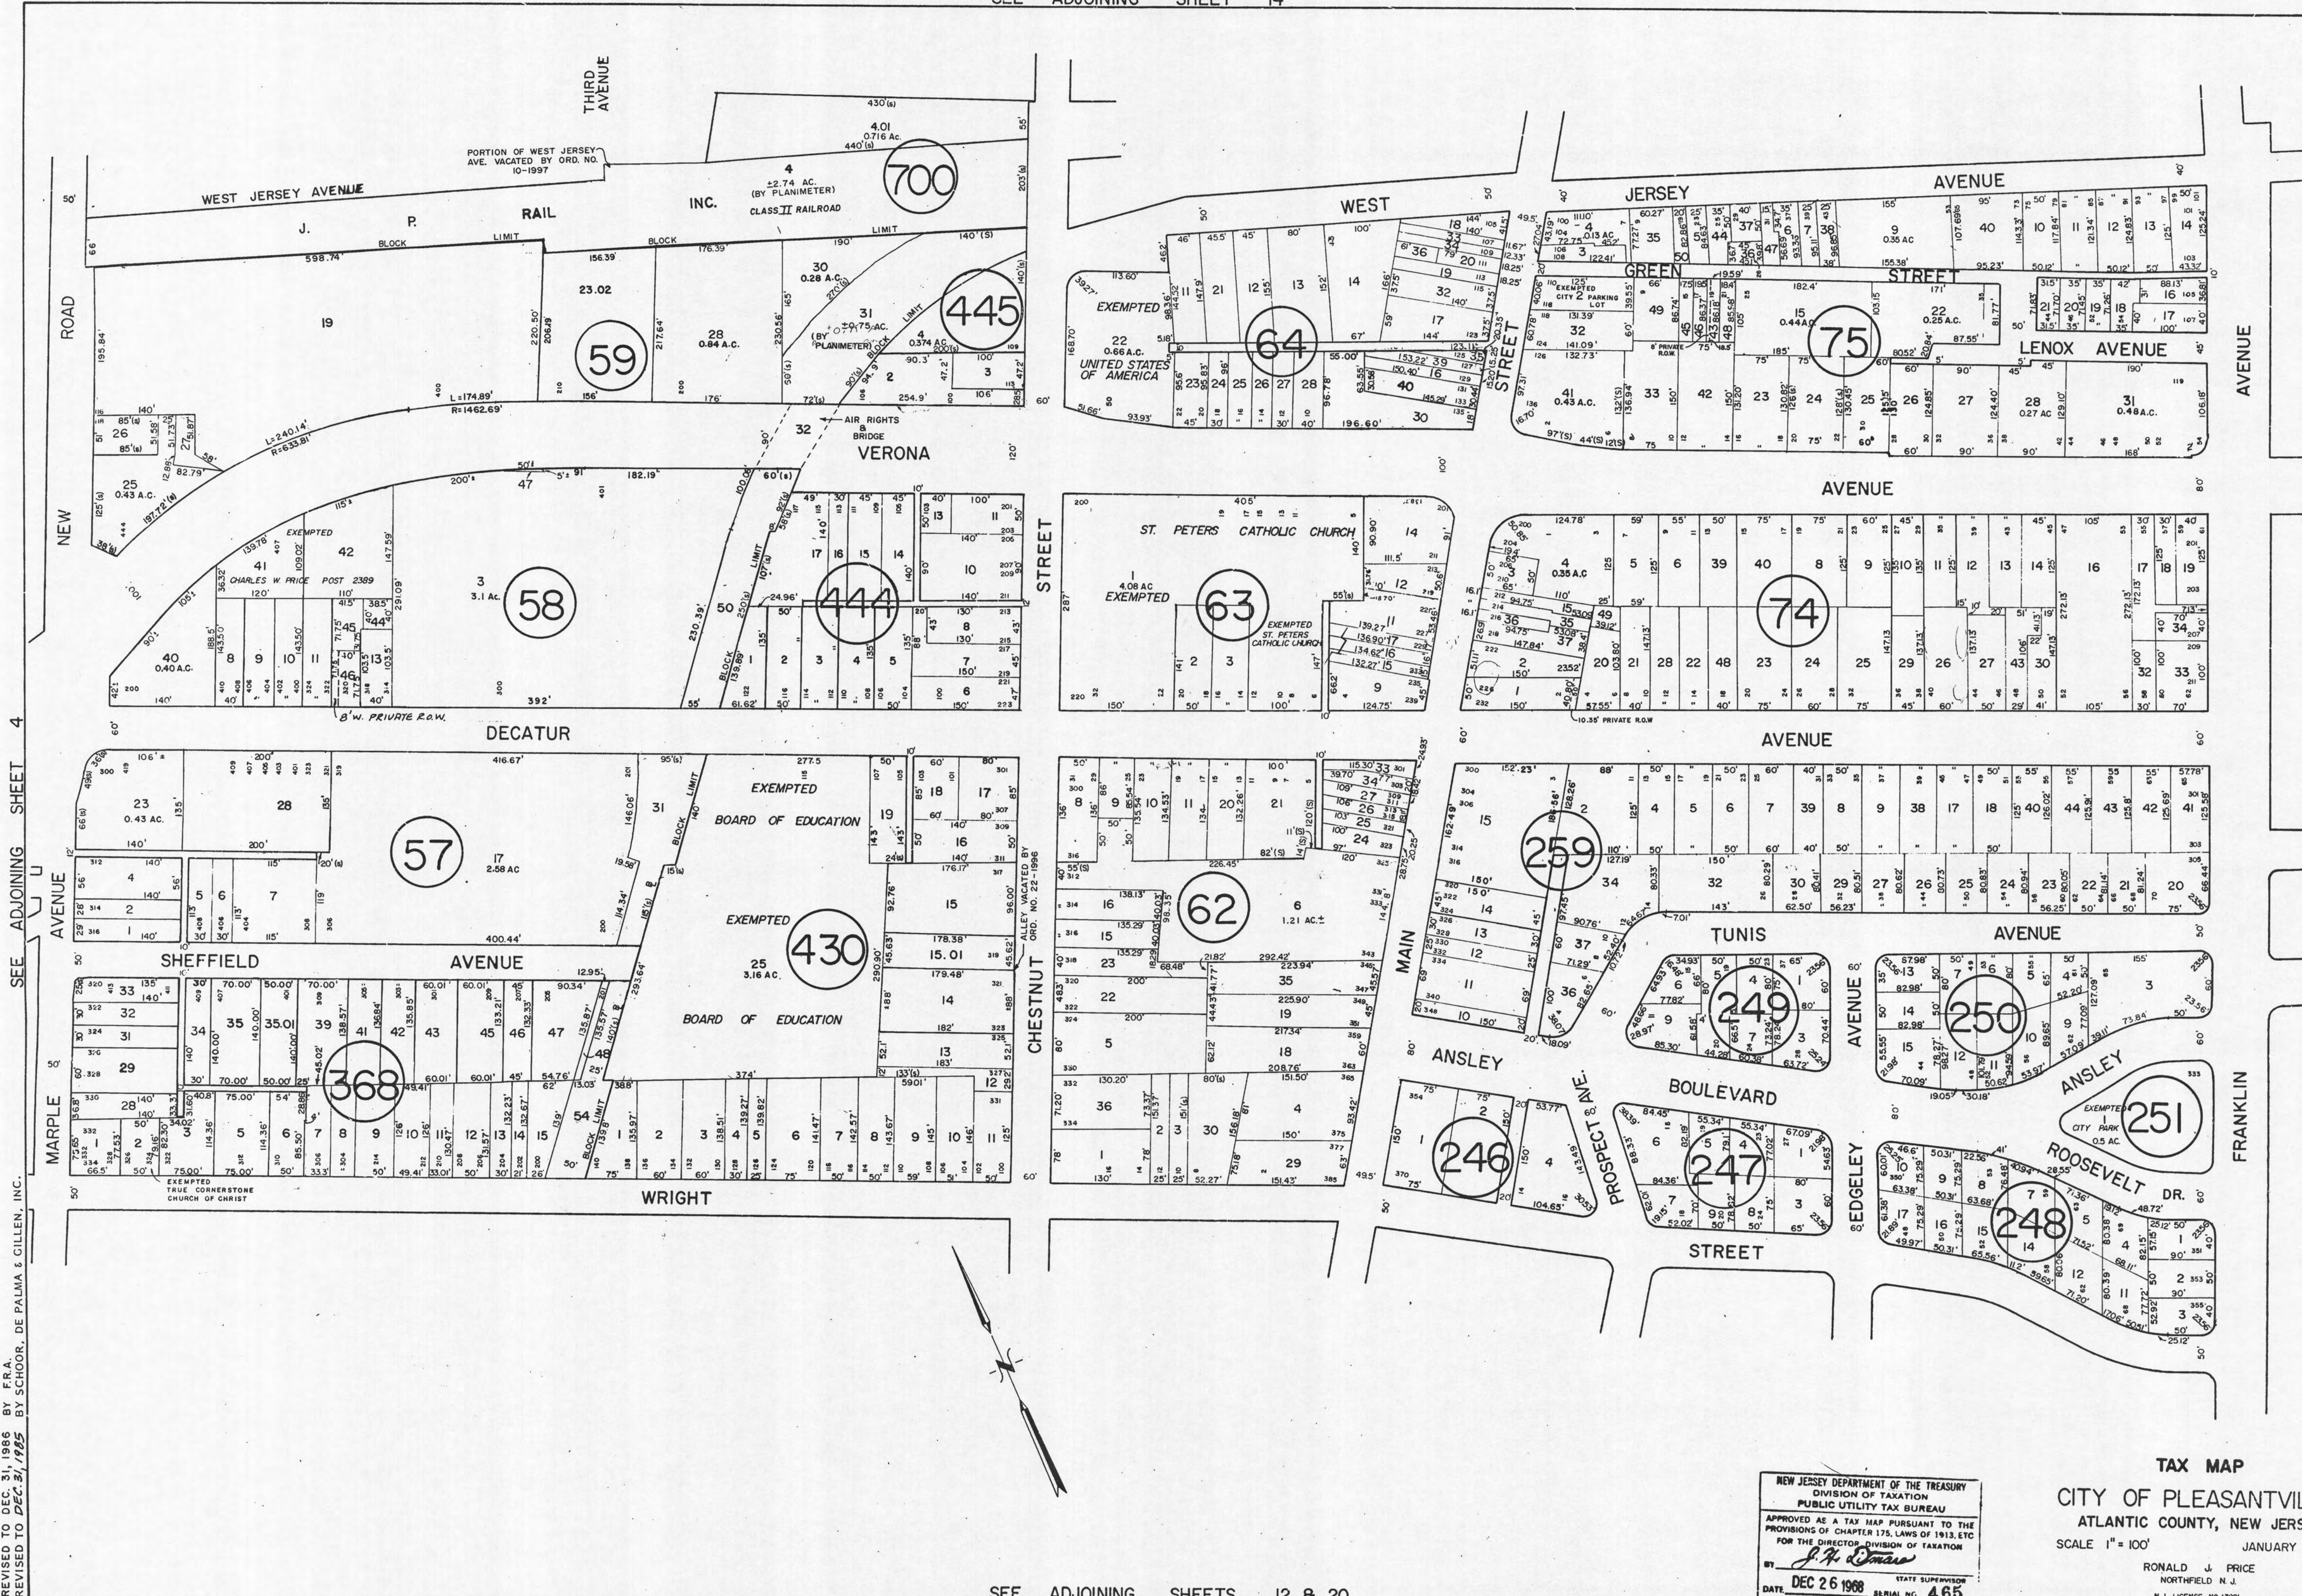


REVISED TO FEB. 2000 BY R.V. - 01191266
REVISED TO FEB. 15, 1999 BY REMINGTON AND VERNICK ENGINEERS - 01191259
REVISED TO MAR. 1, 1998 BY R.V.
REVISED TO MAR. 1, 1996 BY R.V.
REVISED TO FEB. 1, 1995 BY R.V.
REVISED TO MAR. 1, 1994 BY R.V.
REVISED TO DEC. 31, 1991 BY R.V.
REVISED TO DEC. 31, 1990 BY R.V.
REVISED TO DEC. 31, 1989 BY F.R.A.
REVISED TO DEC. 31, 1988 BY F.R.A.
REVISED TO DEC. 31, 1987 BY F.R.A.
REVISED TO DEC. 31, 1986 BY F.R.A.
REVISED TO DEC. 31, 1985 BY SCHORR, DE PALMA & GILLEN, INC.

NEW JERSEY DEPARTMENT OF THE TREASURY
DIVISION OF TAXATION
PUBLIC UTILITY TAX BUREAU
APPROVED AS A TAX MAP PURSUANT TO THE
PROVISIONS OF CHAPTER 175, LAWS OF 1913, ETC.
FOR THE DIRECTOR DIVISION OF TAXATION
BY *J. P. [Signature]*
DATE DEC 26 1988
STATE SUPERVISOR
SERIAL NO. 465

TAX MAP
CITY OF PLEASANTVILLE
ATLANTIC COUNTY, NEW JERSEY
SCALE 1" = 100'
JANUARY 1968
RONALD J. PRICE
NORTHFIELD N.J.
N.J. LICENSE NO. 13001

REVISED TO FEB. 2000 BY R8/V-0119T266
REVISED TO FEB. 15, 1999 BY REMINGTON AND VERNICK ENGINEERS — 0119T239

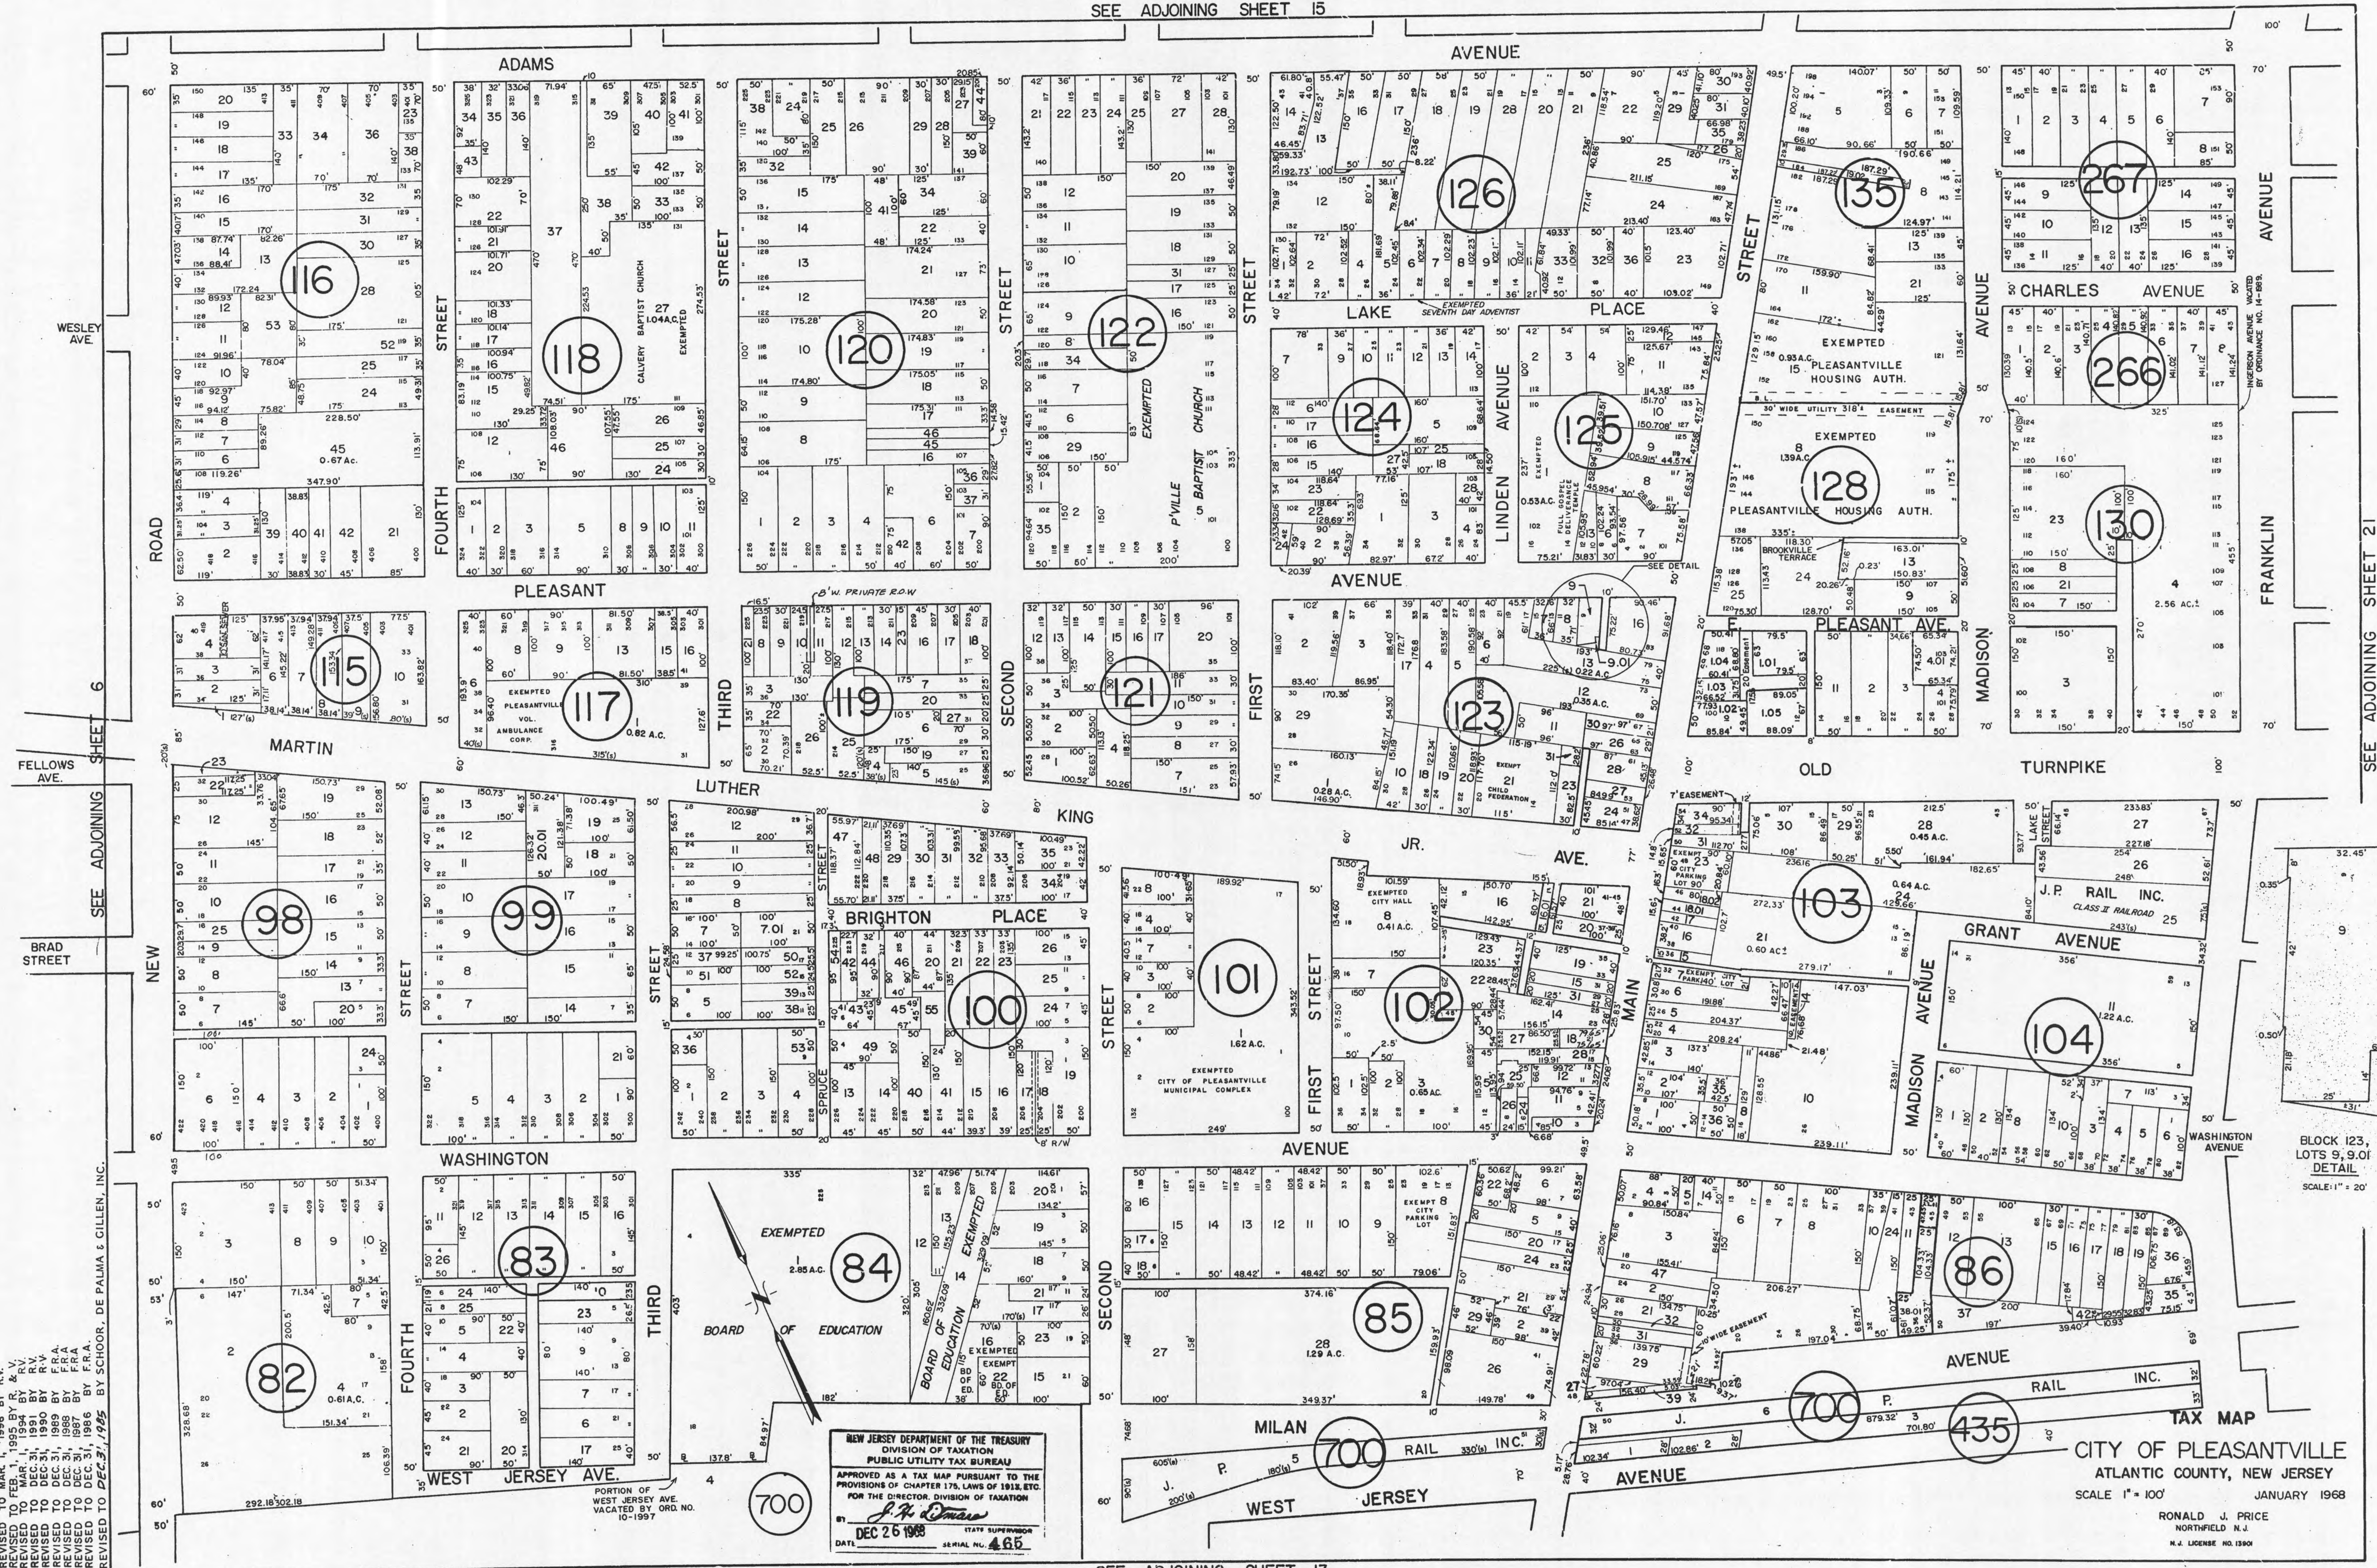

SEE ADJOINING SHEET 14

SEE	ADJOINING	SHEET	22
-----	-----------	-------	----

SFF ADJOINING SHEETS 6 8 & 8

NEW JERSEY DEPARTMENT OF THE TREASURY
DIVISION OF TAXATION
PUBLIC UTILITY TAX BUREAU


APPROVED AS A TAX MAP PURSUANT TO THE
PROVISIONS OF CHAPTER 175, LAWS OF 1913, E
FOR THE DIRECTOR, DIVISION OF TAXATION

BY *J. R. DiCicco* STATE SUPERVISOR

DATE DEC 26 1968 SERIAL N 465


TAX MAP
CITY OF PLEASANTVILLE
ATLANTIC COUNTY, NEW JERSEY

RONALD J. PRICE
NORTHFIELD N.J.
N.J. LICENSE NO. 13901

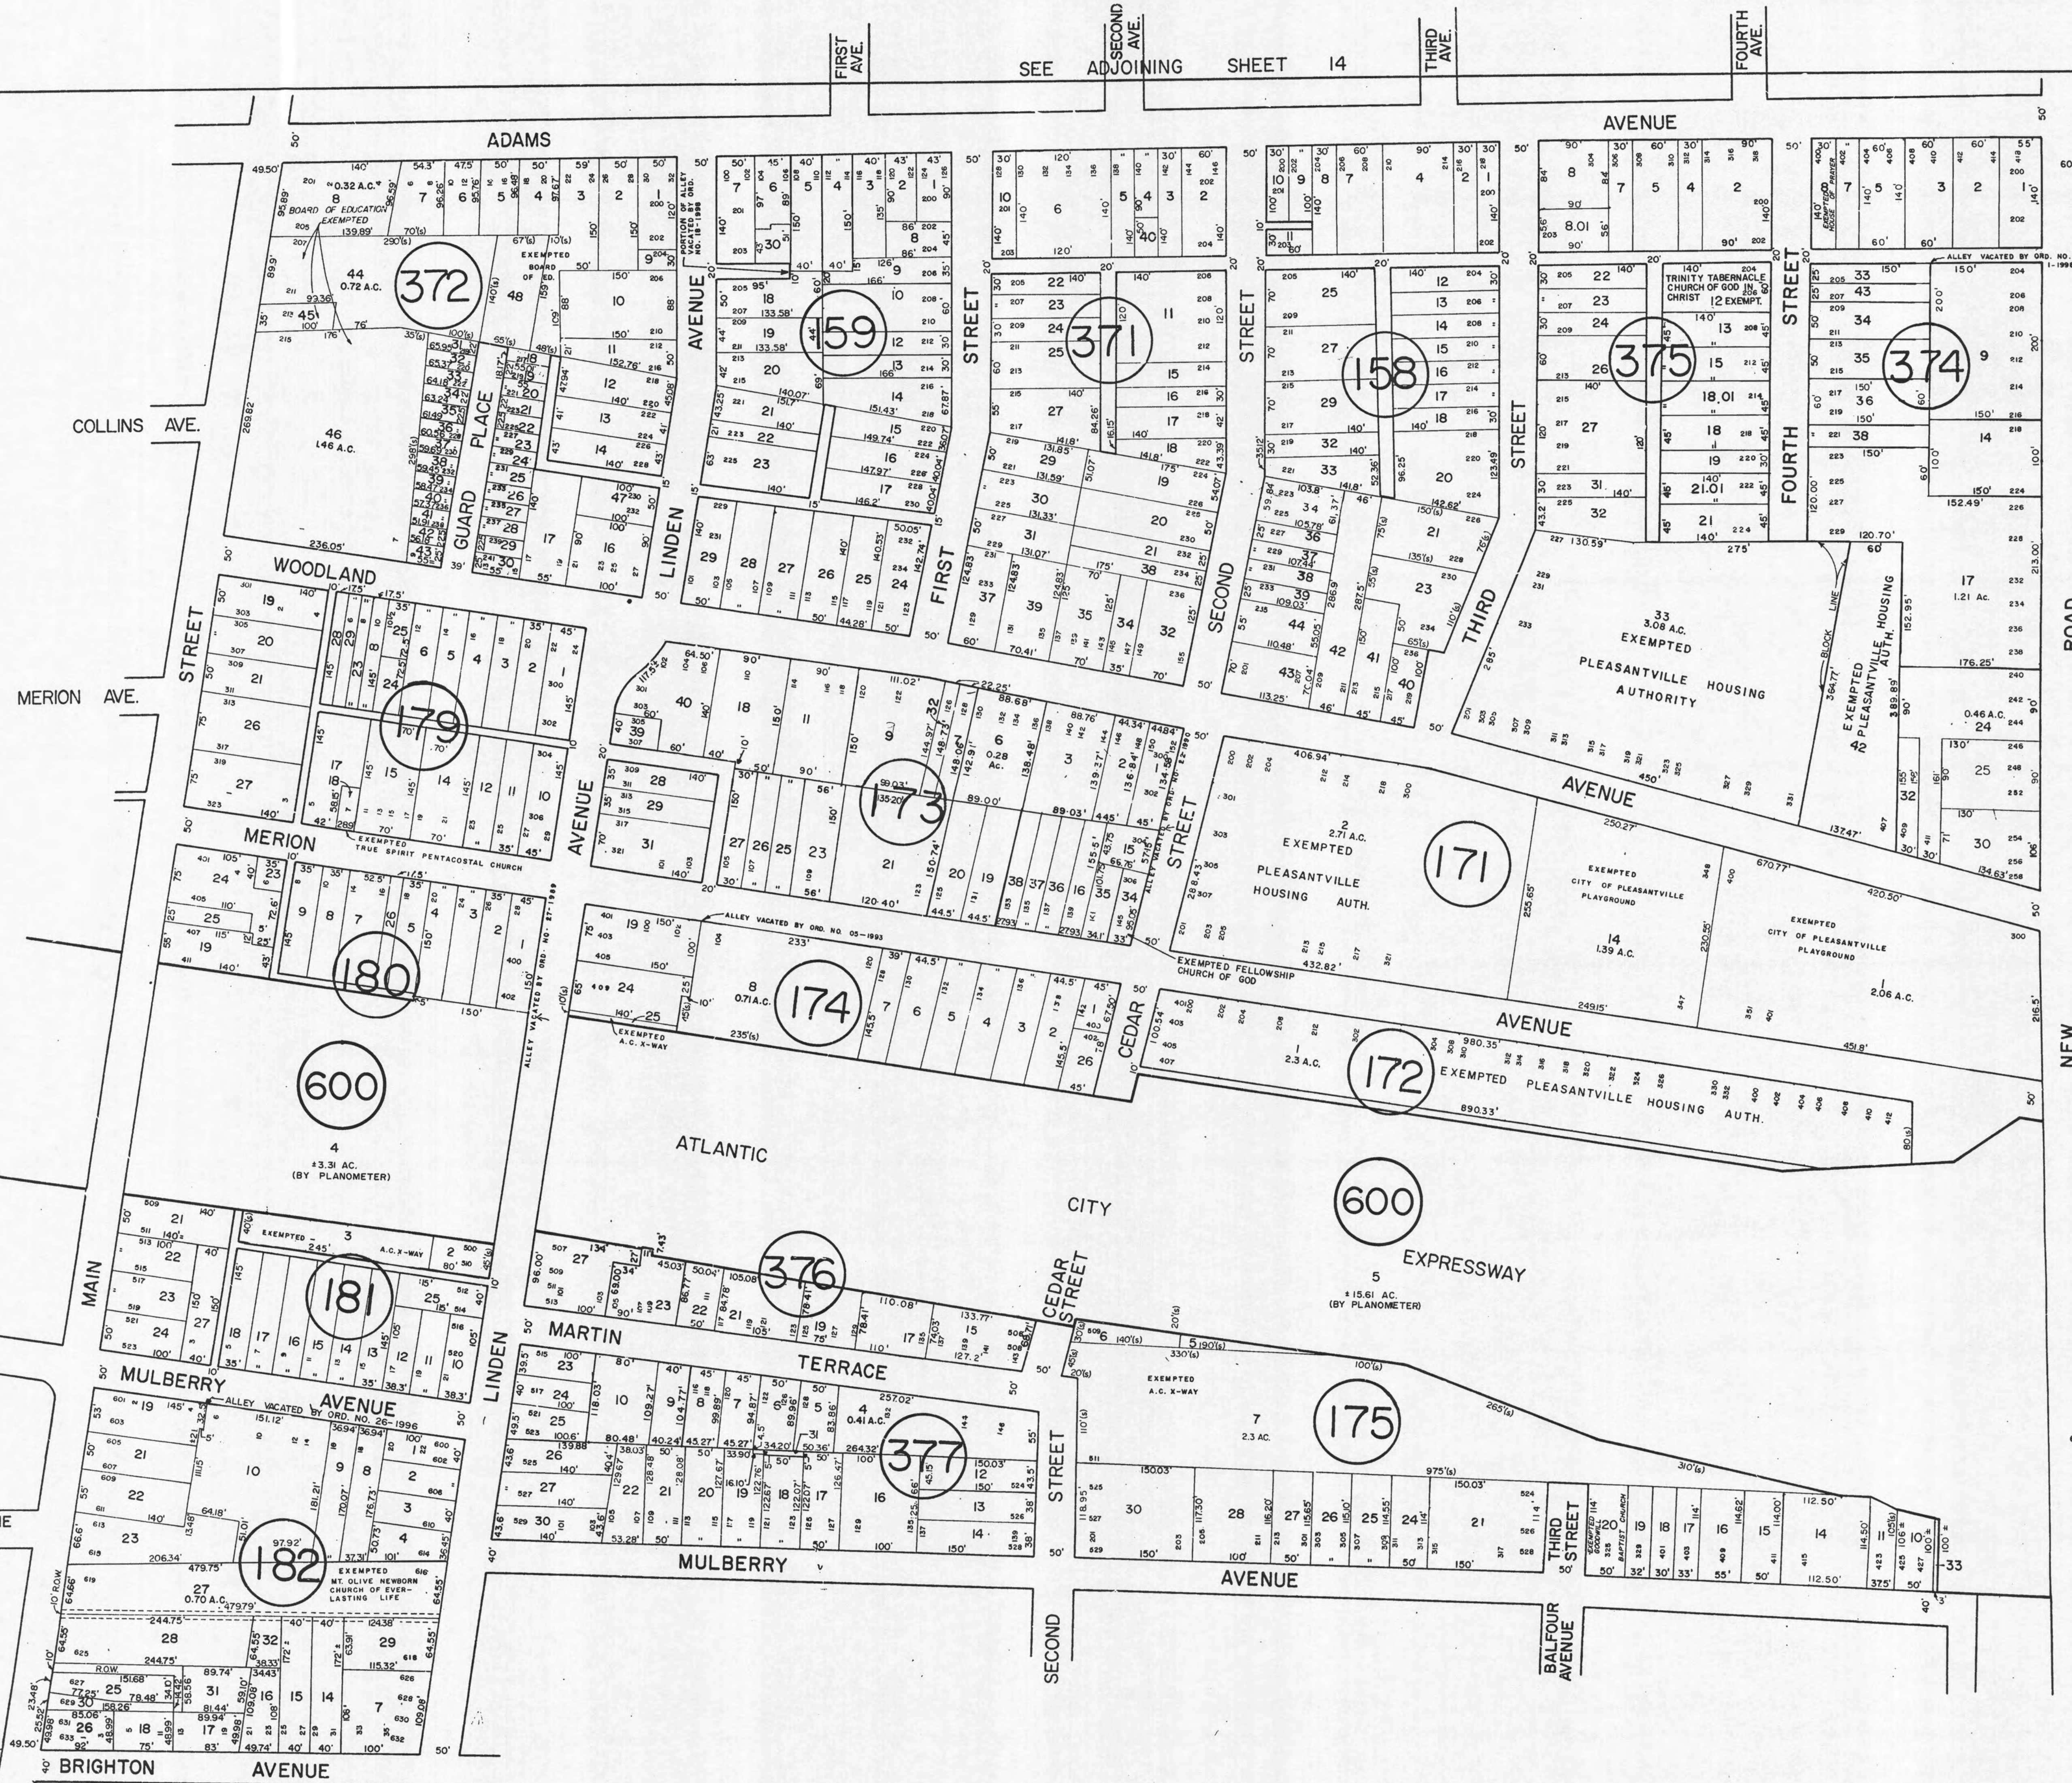

SEE ADJOINING SHEET 15


REVISED TO FEB. 2000 BY R.B.V. - 0107265
 REVISED TO FEB. 1999 BY R.B.V. - 0107265
 REVISED TO MAR. 1, 1997 BY R.B.V. - 0107265
 REVISED TO MAR. 1, 1996 BY R.B.V. - 0107265
 REVISED TO FEB. 1, 1995 BY R.B.V. - 0107265
 REVISED TO MAR. 1, 1994 BY R.B.V. - 0107265
 REVISED TO DEC. 31, 1991 BY R.B.V. - 0107265
 REVISED TO DEC. 31, 1990 BY R.B.V. - 0107265
 REVISED TO DEC. 31, 1989 BY R.B.V. - 0107265
 REVISED TO DEC. 31, 1987 BY R.B.V. - 0107265
 REVISED TO DEC. 31, 1986 BY R.B.V. - 0107265
 REVISED TO DEC. 31, 1985 BY R.B.V. - 0107265

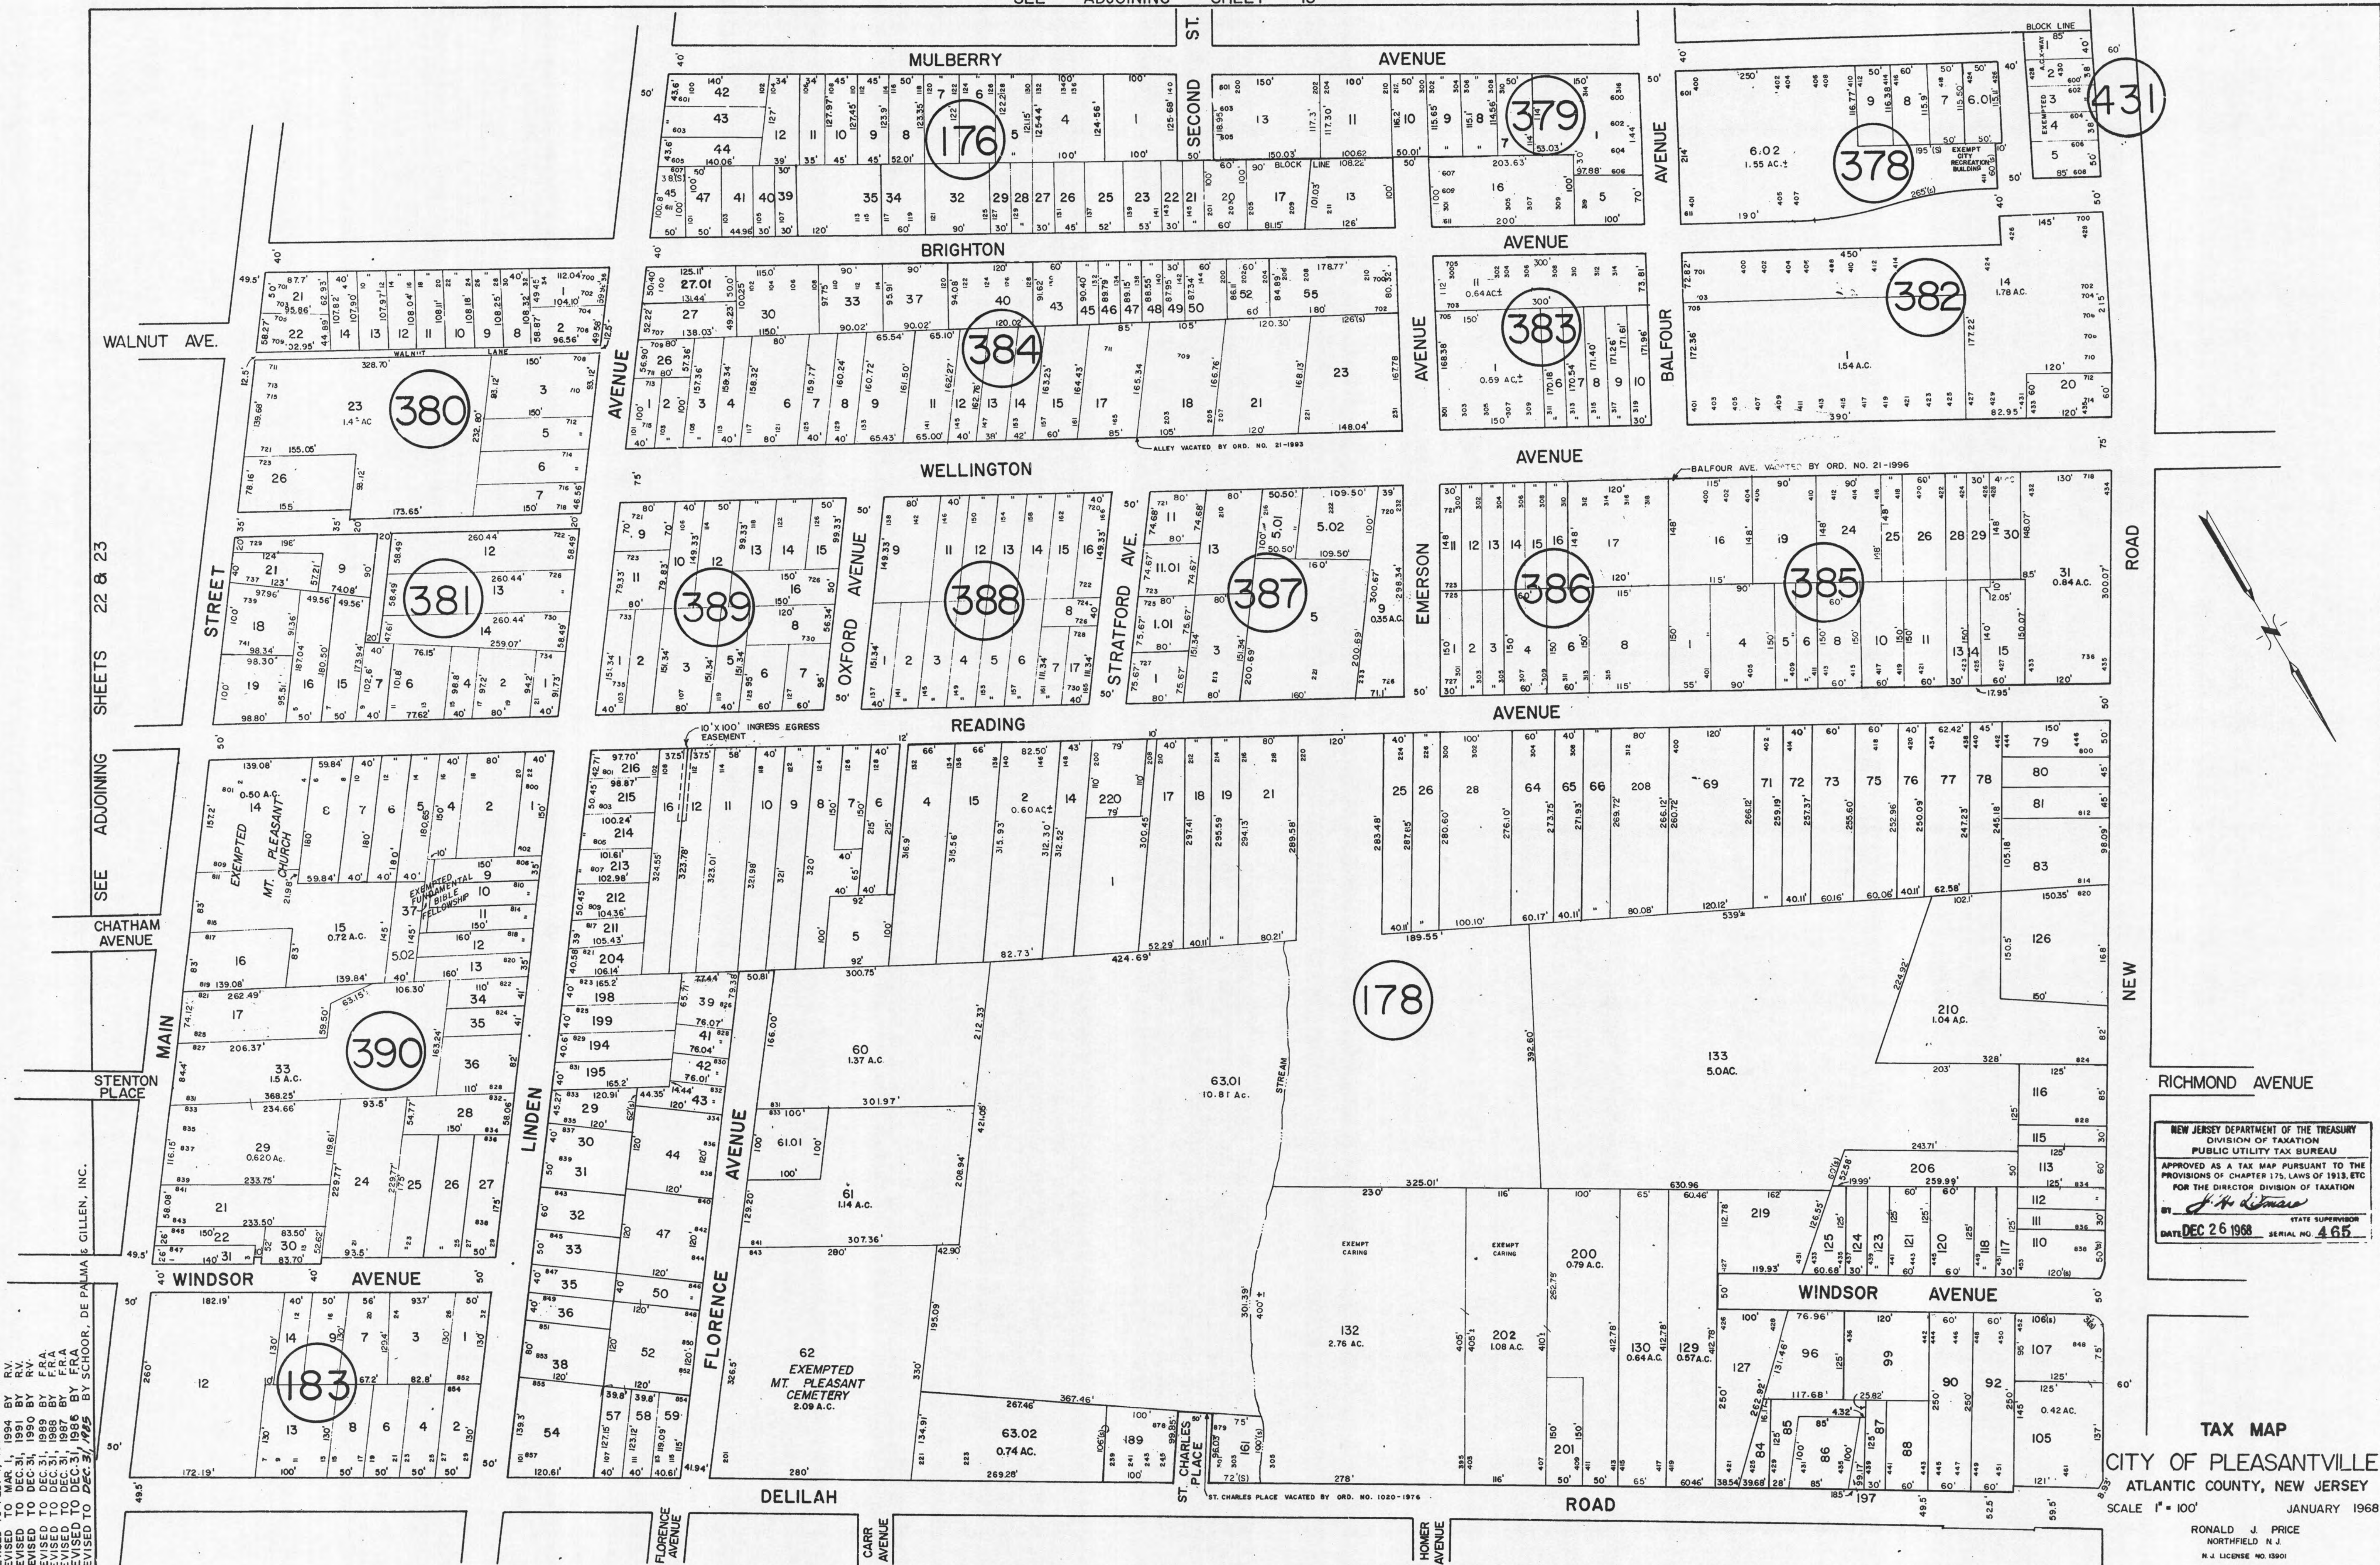

SEE ADJOINING SHEET 17

SEE ADJOINING SHEET 8

SEE ADJOINING SHEET 17

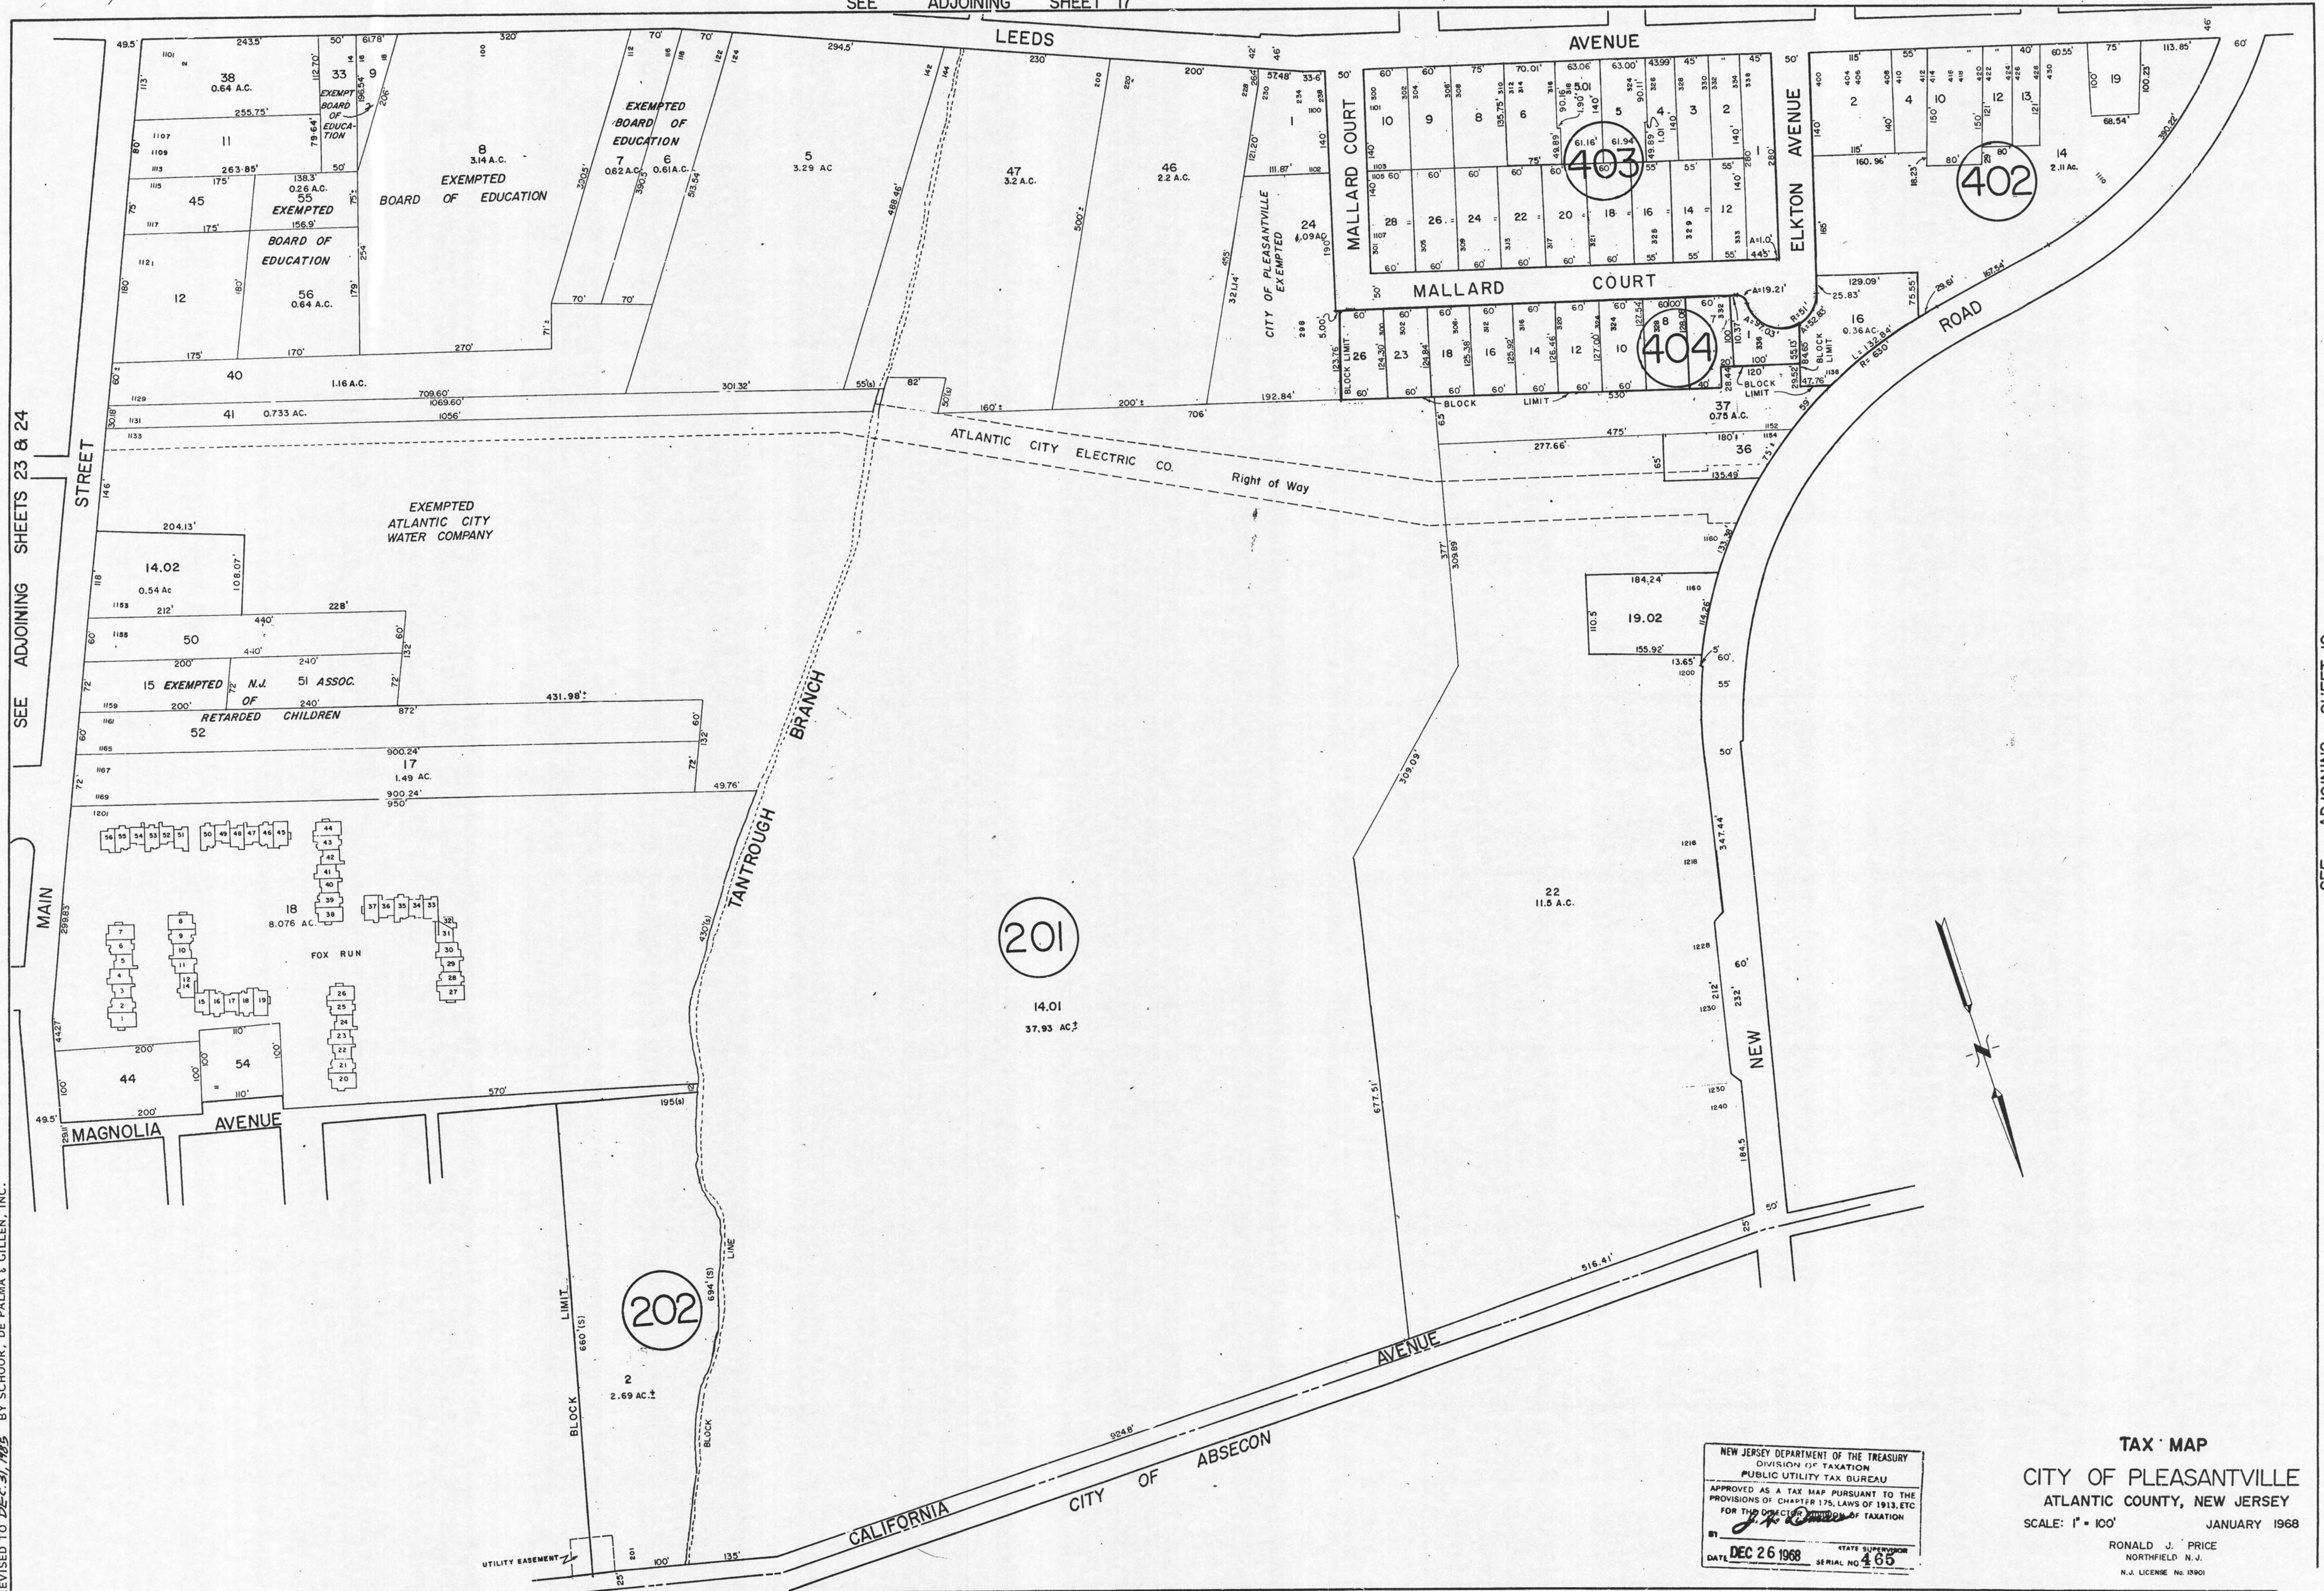

SEE ADJOINING SHEETS 23 & 24

SEE ADJOINING SHEET 10

NEW JERSEY DEPARTMENT OF THE TREASURY
DIVISION OF TAXATION
PUBLIC UTILITY TAX BUREAU
APPROVED AS A TAX MAP PURSUANT TO THE
PROVISIONS OF CHAPTER 175, LAWS OF 1913, ETC.
FOR THE DIRECTOR, DIVISION OF TAXATION
DATE DEC 26 1968
STATE SUPERVISOR
SERIAL NO. 465

TAX MAP
CITY OF PLEASANTVILLE
ATLANTIC COUNTY, NEW JERSEY
SCALE: 1" = 100'
JANUARY 1968
RONALD J. PRICE
NORTHFIELD N.J.
N.J. LICENSE NO. 19001

REVISED TO FEB. 2000 BY R.G.V. - 0191266
REVISED TO FEB. 1999 BY R.G.V. - 0191265
REVISED TO MAR. 1, 1995 BY R.G.V. - 0191264
REVISED TO MAR. 1, 1996 BY R.G.V. - 0191263
REVISED TO MAR. 1, 1995 BY R.G.V. - 0191262
REVISED TO MAR. 1, 1994 BY R.G.V. - 0191261
REVISED TO DEC. 31, 1991 BY R.G.V. - 0191260
REVISED TO DEC. 31, 1988 BY R.G.V. - 0191259
REVISED TO DEC. 31, 1987 BY R.G.V. - 0191258
REVISED TO DEC. 31, 1986 BY R.G.V. - 0191257
REVISED TO DEC. 31, 1985 BY R.G.V. - 0191256
REVISED TO DEC. 31, 1985 BY SCHOOOR, DE PALMA & GILLEN, INC.




REVISED TO FEB. 20 1968 BY R.V. CILLEN
 REVISED TO FEB. 1, 1969 BY R.V. CILLEN
 AND VERNICK ENGINEERS - 01197239

REVISED TO MAR. 1, 1968 BY F.A.
 REVISED TO MAR. 1, 1966 BY R.V.
 REVISED TO MAR. 1, 1967 BY R. & V.
 REVISED TO FEB. 1, 1995 BY R. & V.
 REVISED TO MAR. 1, 1991 BY R.V.
 REVISED TO DEC. 31, 1990 BY R.V.
 REVISED TO DEC. 31, 1989 BY F.R.A.
 REVISED TO DEC. 31, 1988 BY F.R.A.
 REVISED TO DEC. 31, 1987 BY F.R.A.
 REVISED TO DEC. 31, 1986 BY F.R.A.
 REVISED TO DEC. 31, 1985 BY F.R.A.
 REVISED TO DEC. 31, 1984 BY F.R.A.



REVISED *Aug. 1984* BY SCHOOR, DE PALMA & GILLEN, INC.
 REVISED *Aug. 1984* BY SCHOOR, DE PALMA & GILLEN, INC.

REVISED TO FEB. 2000 BY R.A.V. - 0191239
REVISED TO FEB. 1999 BY REMINGTON AND VERNICK ENGINEERS - 0191239
REVISED TO MAR. 1, 1997 BY R.A.V.
REVISED TO MAR. 1, 1996 BY R.A.V.
REVISED TO MAR. 1, 1994 BY R.A.V.
REVISED TO DEC. 31, 1991 BY R.A.V.
REVISED TO DEC. 31, 1989 BY R.A.V.
REVISED TO DEC. 31, 1988 BY F.R.A.
REVISED TO DEC. 31, 1987 BY F.R.A.
REVISED TO DEC. 31, 1986 BY F.R.A.
REVISED TO DEC. 31, 1985 BY SCHOOOR, DE PALMA & GILLEN, INC.
REVISED TO DEC. 31, 1984 BY SCHOOOR, DE PALMA & GILLEN, INC.

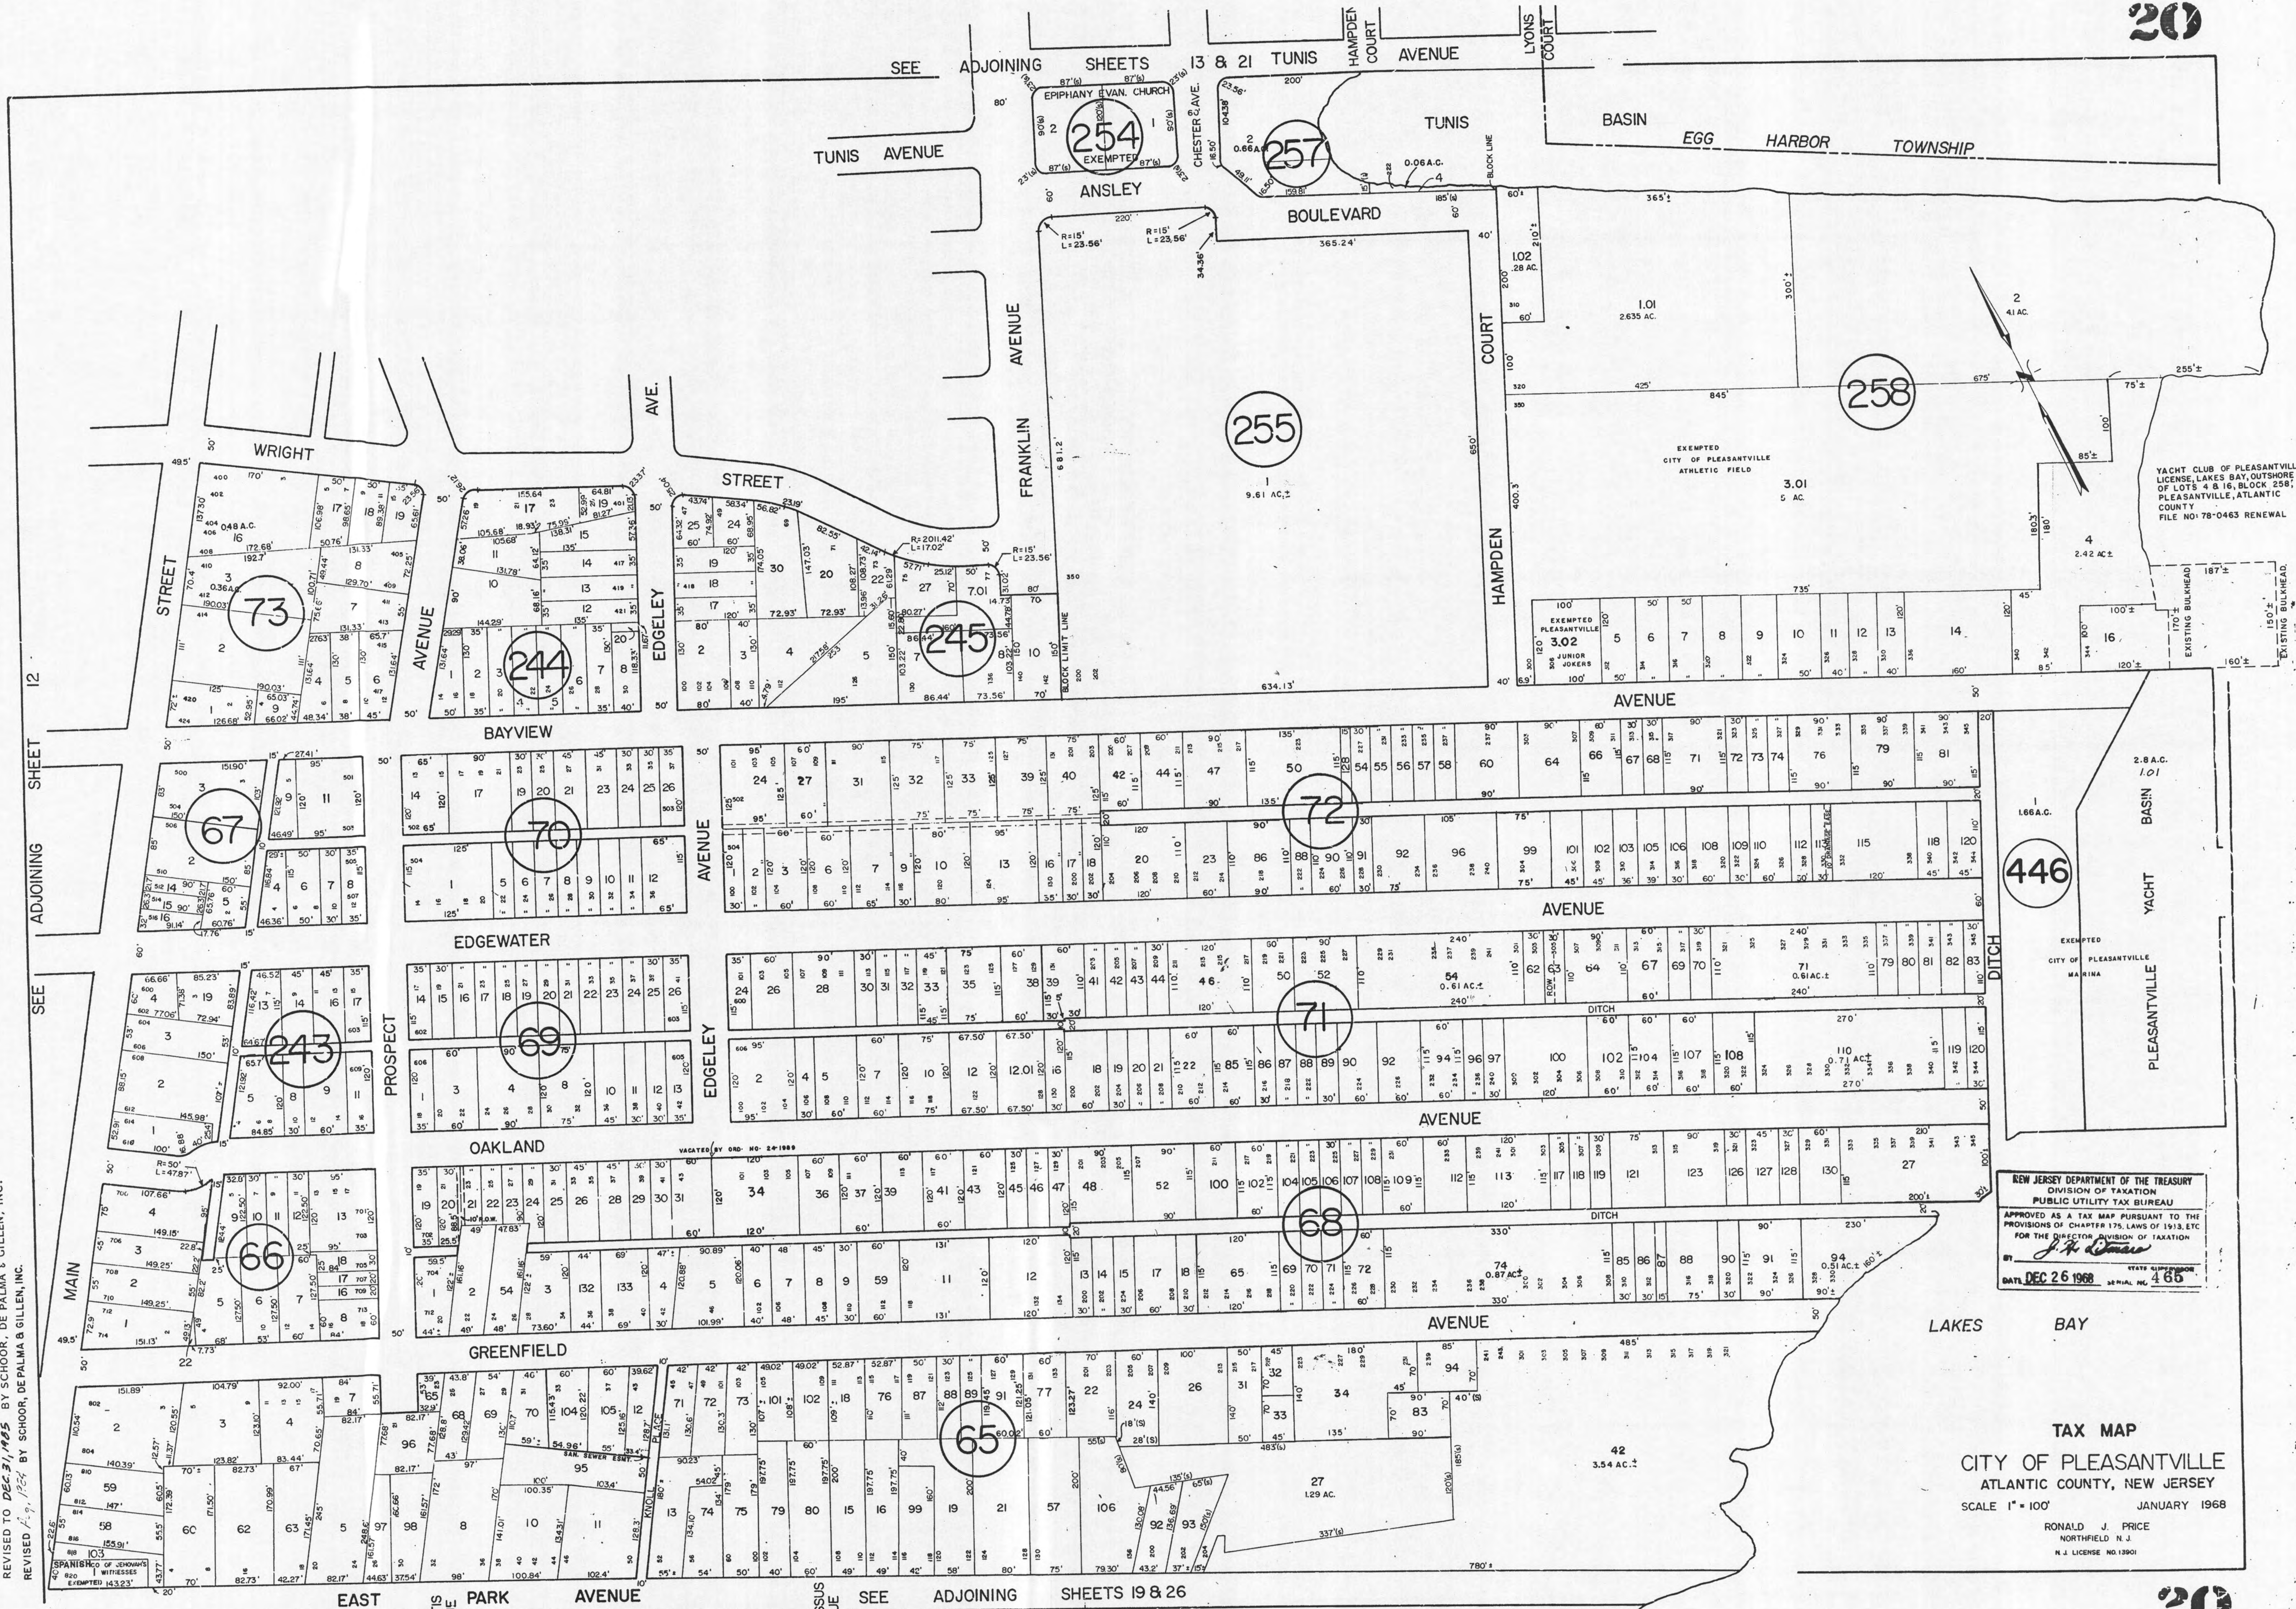

NEW JERSEY DEPARTMENT OF THE TREASURY
DIVISION OF TAXATION
PUBLIC UTILITY TAX BUREAU
APPROVED AS A TAX MAP PURSUANT TO THE
PROVISIONS OF CHAPTER 175, LAWS OF 1913, ETC.
FOR THE DIRECTOR DIVISION OF TAXATION
J. H. [Signature]
DATE DEC 26 1968 SERIAL NO. 465

TAX MAP
CITY OF PLEASANTVILLE
ATLANTIC COUNTY, NEW JERSEY
SCALE 1" = 100' JANUARY 1968
RONALD J. PRICE
NORTHFIELD, N.J.
N.J. LICENSE NO. 13901

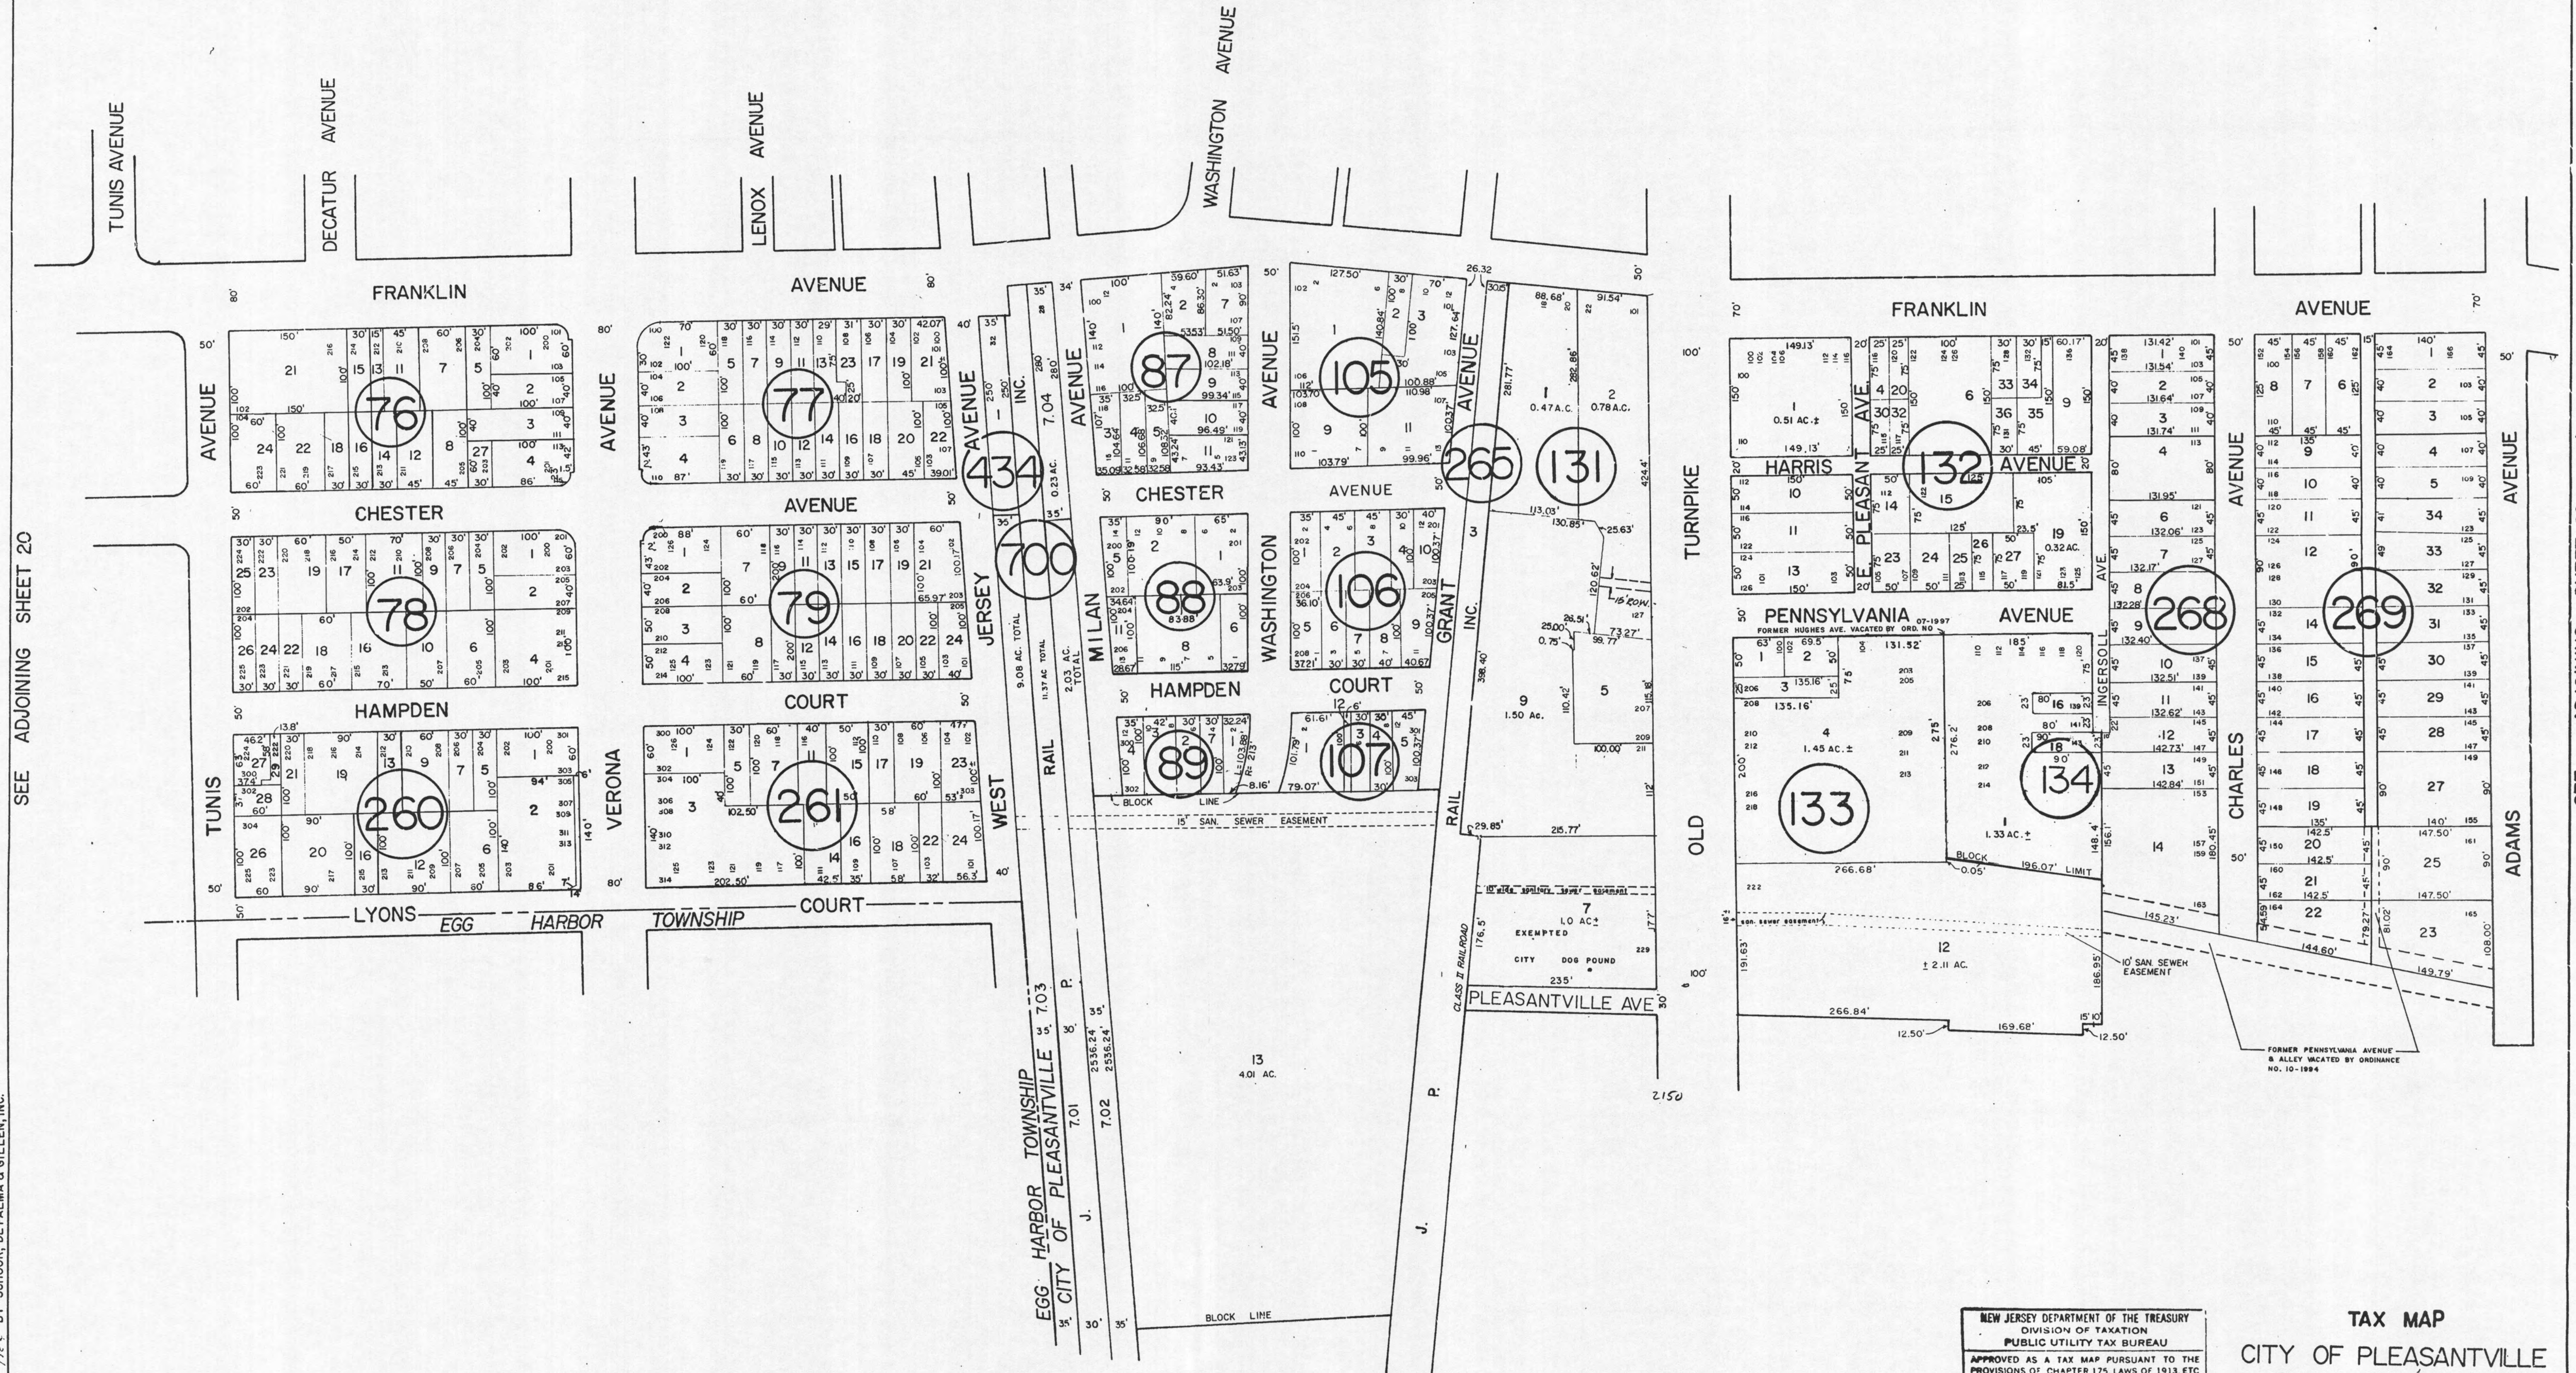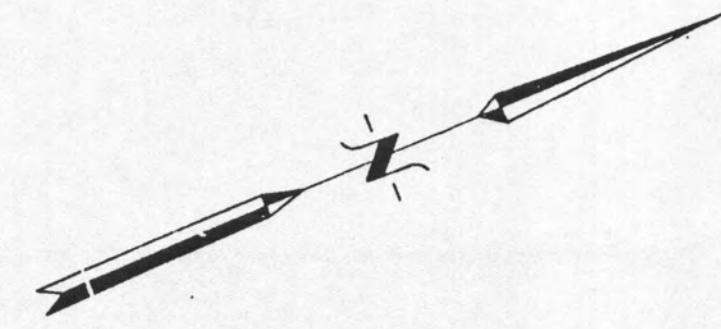

SEE ADJOINING SHEET 20

SEE ADJOINING SHEET 22

REVISED TO FEB. 15, 1999 BY REMINGTON AND VERNICK ENGINEERS - 01197239
REVISED TO MAR. 1, 1998 BY R.A.V.
REVISED TO MAR. 1, 1997 BY R.A.V.
REVISED TO MAR. 1, 1996 BY R.A.V.
REVISED TO FEB. 1, 1995 BY R.A.V.
REVISED TO FEB. 1, 1994 BY R.A.V.
REVISED TO DEC. 31, 1991 BY R.V.
REVISED TO DEC. 31, 1990 BY R.V.
REVISED TO DEC. 31, 1989 BY F.R.A.
REVISED TO DEC. 31, 1988 BY F.R.A.
REVISED TO DEC. 31, 1987 BY F.R.A.
REVISED TO DEC. 31, 1986 BY F.R.A.
REVISED TO DEC. 31, 1985 BY SCHOOOR, DE PALMA & GILLEN, INC.
REVISED TO DEC. 31, 1984 BY SCHOOOR, DE PALMA & GILLEN, INC.

NEW JERSEY DEPARTMENT OF THE TREASURY
DIVISION OF TAXATION
PUBLIC UTILITY TAX BUREAU
APPROVED AS A TAX MAP PURSUANT TO THE
PROVISIONS OF CHAPTER 175, LAWS OF 1913, ETC.
FOR THE DIVISION OF TAXATION
BY *J.A. Korman*
DATE DEC 26 1988
STATE OF NEW JERSEY
JAN. 10 1989

TAX MAP
CITY OF PLEASANTVILLE
ATLANTIC COUNTY, NEW JERSEY
SCALE: 1" = 100'
JANUARY 1988
RONALD J. PRICE
NORTHFIELD, N.J.
N.J. LICENSE NO. 13901



NEW JERSEY DEPARTMENT OF THE TREASURY
DIVISION OF TAXATION
PUBLIC UTILITY TAX BUREAU

APPROVED AS A TAX MAP PURSUANT TO THE
PROVISIONS OF CHAPTER 175, LAWS OF 1913, ETC.
FOR THE DIRECTOR DIVISION OF TAXATION


BY: *J. H. [Signature]*

DATE: DEC 26 1968

STATE SUPERVISOR
SERIAL NO. 465

TAX MAP
CITY OF PLEASANTVILLE
ATLANTIC COUNTY, NEW JERSEY
SCALE: 1" = 100' JANUARY 1968
RONALD J. PRICE
NORTHFIELD N.J.
N.J. LICENSE No. 13901

REVISED TO FEB 20 00 BY R. S. V. - 01197266
REVISED TO MAR. 1, 1999 BY REMINGTON AND VERNICK ENGINEERS - 01197239
REVISED 10 MAR. 1, 1998 BY R. & V.
REVISED TO MAR. 1, 1996 BY R. & V.
REVISED TO FEB. 1, 1995 BY R. & V.
REVISED TO FEB. 1, 1995 BY R. & V.
REVISED TO MAR. 1, 1994 BY R.V.
REVISED TO DEC. 31, 1991 BY R.V.
REVISED TO DEC. 31, 1990 BY R.V.
REVISED TO DEC. 31, 1989 BY F.R.A.
REVISED TO DEC. 31, 1989 BY F.R.A.
REVISED TO DEC. 31, 1986 BY F.R.A.
REVISED TO DEC. 31, 1985 BY SCHOOR, DE PALMIA & GILLEN, INC.
REVISED ~~to~~ ^{on} ~~10~~ ¹² MAR. 1, 1984 BY SCHOOR, DEPALMIA & GILLEN, INC.

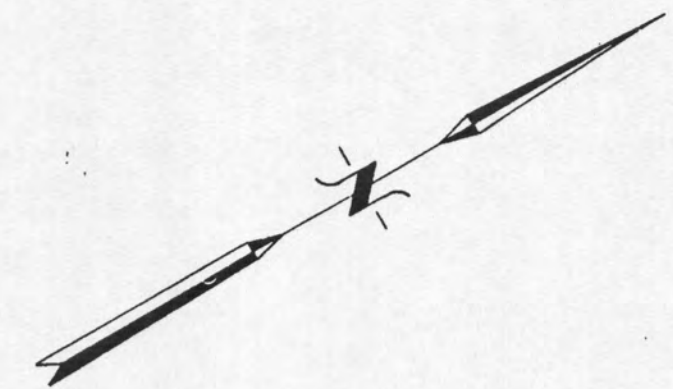

NEW JERSEY DEPARTMENT OF THE TREASURY
DIVISION OF TAXATION
PUBLIC UTILITY TAX BUREAU

APPROVED AS A TAX MAP PURSUANT TO THE
PROVISIONS OF CHAPTER 175, LAWS OF 1913, ETC.
FOR THE DIRECTOR, DIVISION OF TAXATION

BY *J. A. [Signature]*


DATE DEC 26 1968

STATE CLERK/DIVISION
SERIAL NO. 465

REVISED TO FEB. 1990 BY R.V. - 01197266
REVISED TO FEB. 1990 BY REMINGTON AND VERNICK ENGINEERS - 0119 T239
REVISED TO MAR. 1, 1993 BY R. V.
REVISED TO MAR. 1, 1997 BY R. & V.
REVISED TO MAR. 1, 1996 BY R. & V.
REVISED TO FEB. 1, 1995 BY R. & V.
REVISED TO MAR. 1, 1994 BY R. V.
REVISED TO DEC. 31, 1991 BY R.V.
REVISED TO DEC. 31, 1990 BY R.V.
REVISED TO DEC. 31, 1989 BY F.R.A.
REVISED TO DEC. 31, 1988 BY F.R.A.
REVISED TO DEC. 31, 1987 BY F.R.A.
REVISED TO DEC. 31, 1986 BY F.R.A.
REVISED TO DEC. 31, 1985 BY SCHOOR, DE PALMA & GILLEN, INC.
REVISED Aug. 1985 BY SCHOOR, DE PALMA & GILLEN, INC.

REVISED TO FEB. 2000 BY R.V. - J. H. DUNN
REVISED TO FEB. 1999 BY R.V. - J. H. DUNN
REVISED TO MAR. 1, 1998 BY R.V. - J. H. DUNN
REVISED TO MAR. 1, 1996 BY R.V. - J. H. DUNN
REVISED TO MAR. 1, 1994 BY R.V. - J. H. DUNN
REVISED TO DEC. 31, 1990 BY R.V. - J. H. DUNN
REVISED TO DEC. 31, 1988 BY R.V. - J. H. DUNN
REVISED TO DEC. 31, 1987 BY R.V. - J. H. DUNN
REVISED TO DEC. 31, 1986 BY R.V. - J. H. DUNN
REVISED TO DEC. 31, 1985 BY R.V. - J. H. DUNN


SEE ADJOINING SHEET 27

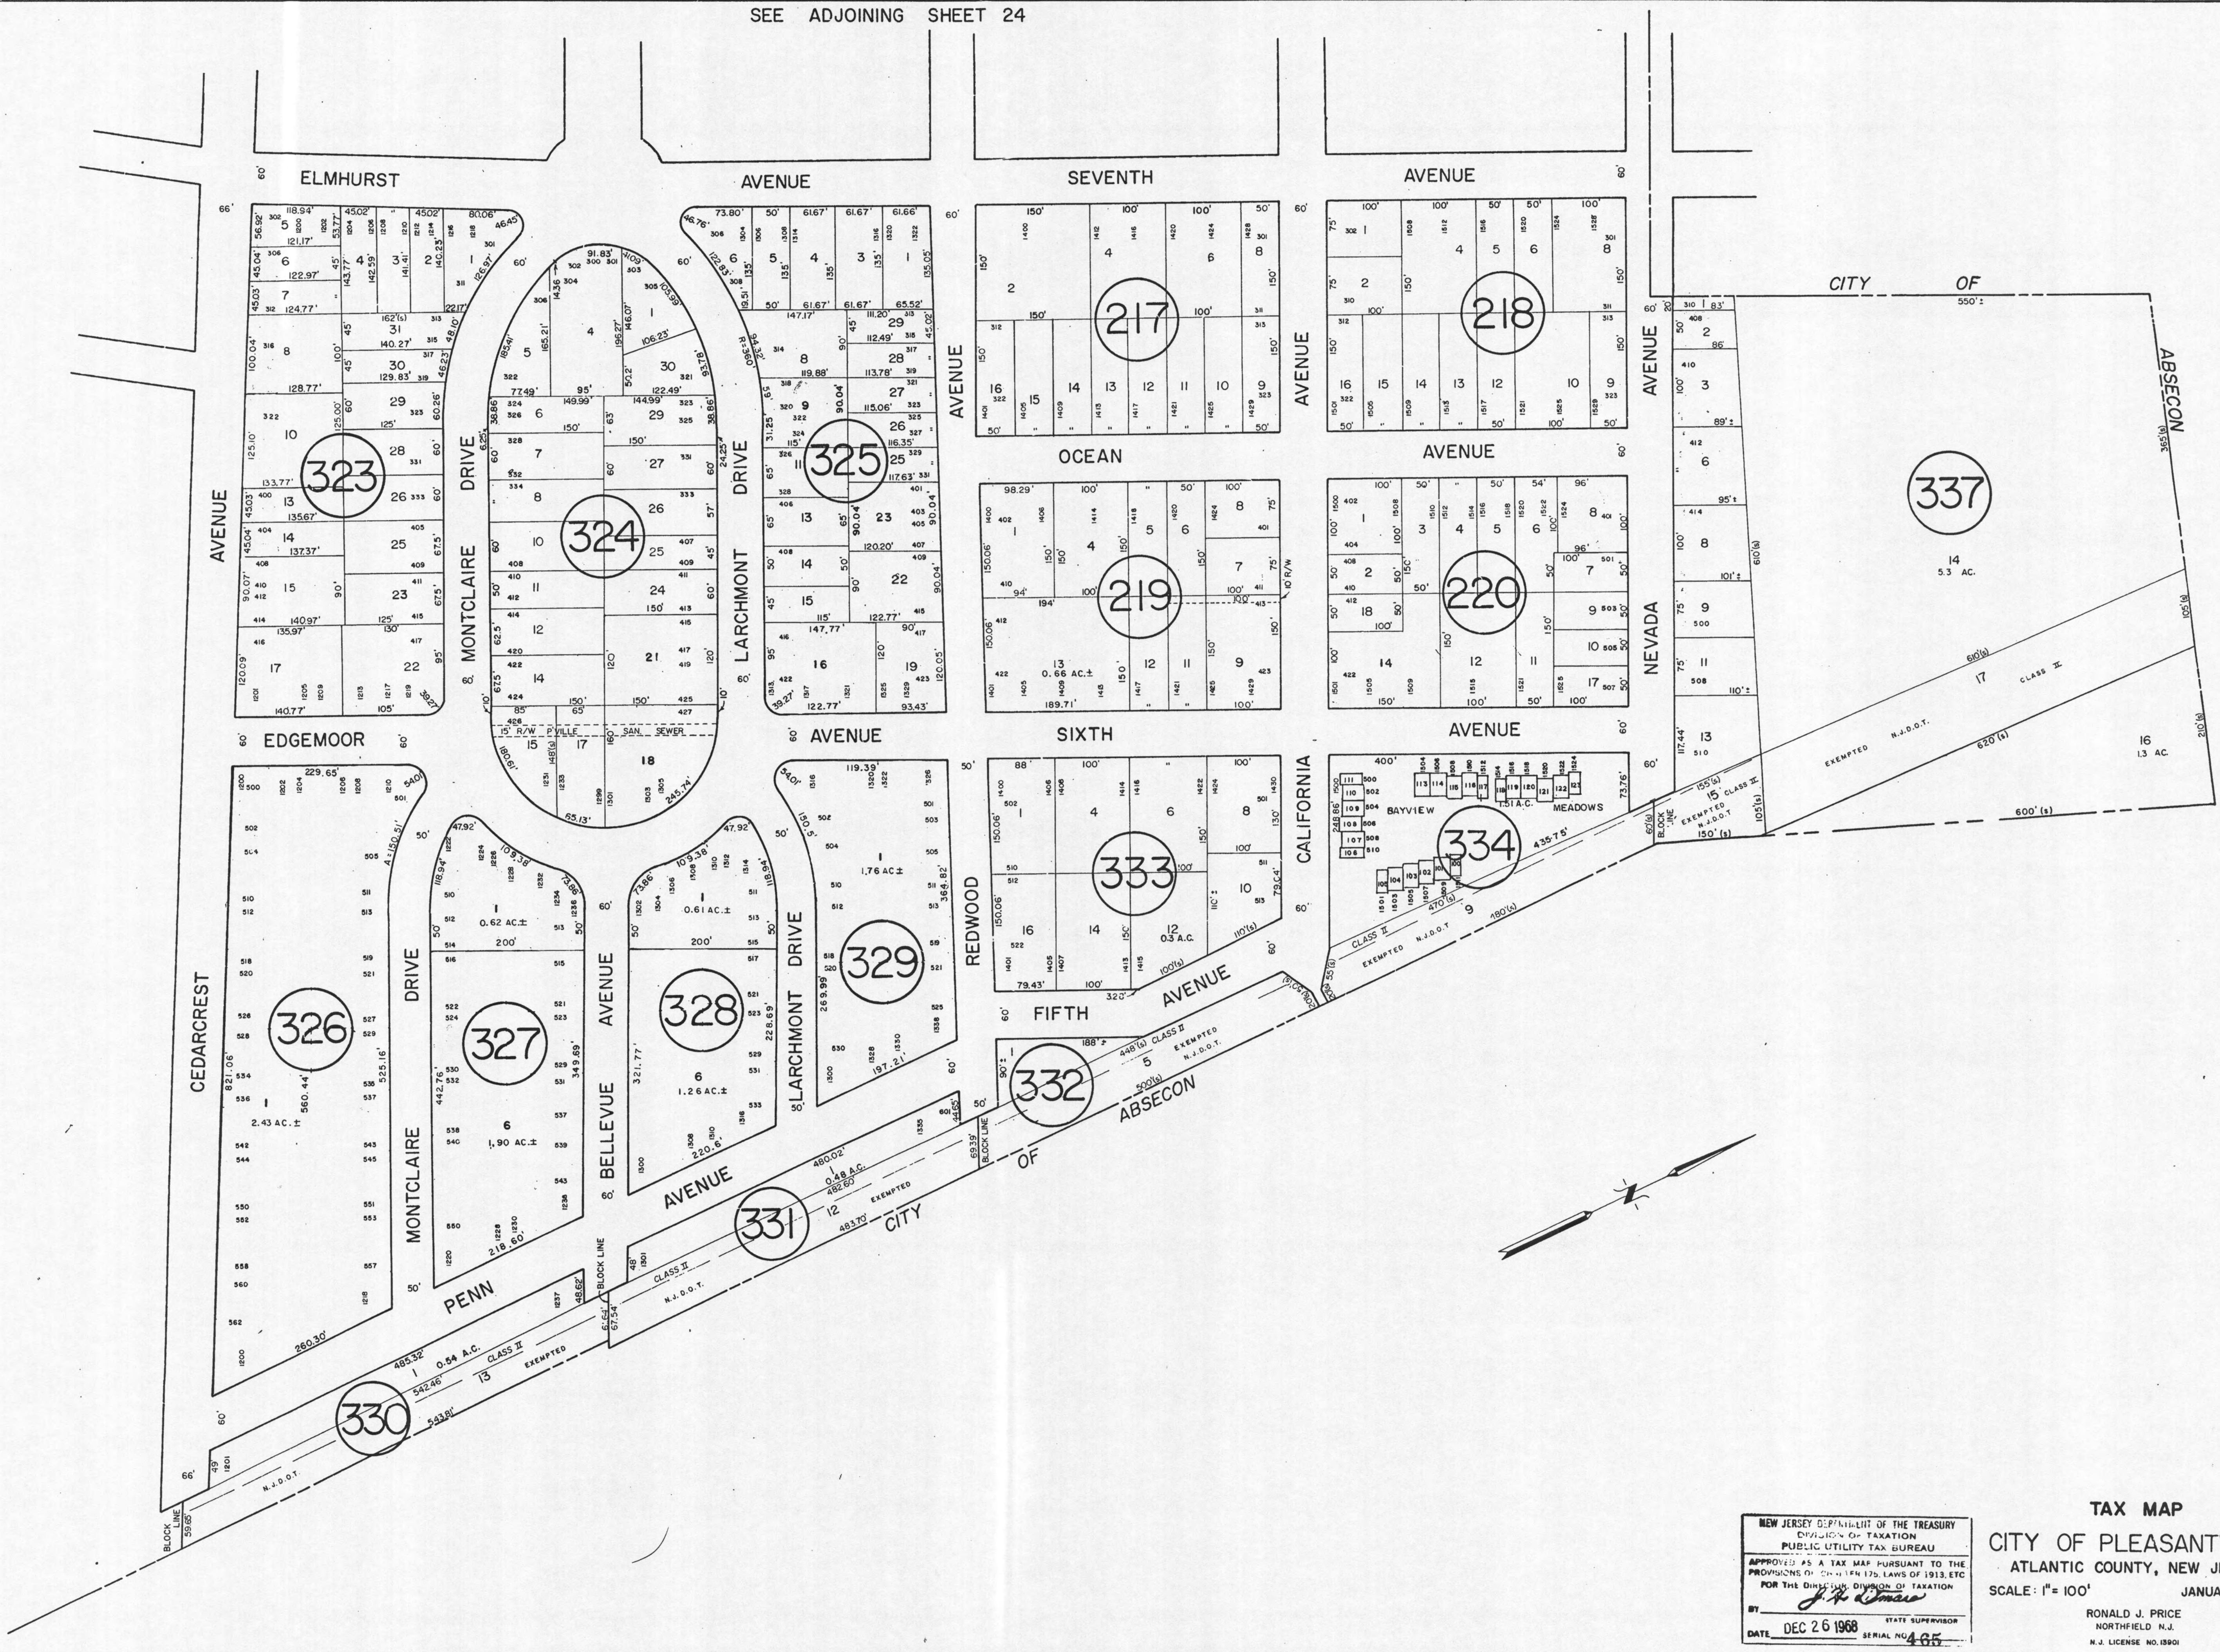

NEW JERSEY DEPARTMENT OF THE TREASURY
DIVISION OF TAXATION
PUBLIC UTILITY TAX BUREAU
APPROVED AS A TAX MAP PURSUANT TO THE
PROVISIONS OF THE 1947 LAWS OF 1913, ETC.
FOR THE DIVISION OF TAXATION
BY *J. H. Dunn*
DATE DEC 26 1988 STATE SUPERVISOR
SERIAL NO. 485


TAX MAP
CITY OF PLEASANTVILLE
ATLANTIC COUNTY, NEW JERSEY
SCALE: 1" = 100'
JANUARY 1968
RONALD J. PRICE
NORTHFIELD, N.J.
N.J. LICENSE NO. 13901

REVISÉD TO FEB. 2000 BY R.& V. - 0119T266

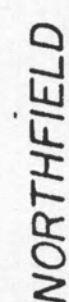


SCALE 1" = 400'

SEE ADJOINING SHEET 20

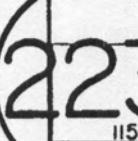

SCALE 1" = 100'

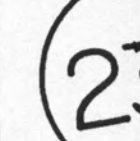

DATE **DEC 26 1968** STATE SUPERVISOR
SERIAL NO. **455**


TAX MAP

CITY OF PLEASANTVILLE
ATLANTIC COUNTY, NEW JERSEY

SCALE - SHOWN JANUARY 1968

RONALD J. PRICE
NORTHFIELD N.J.
N.J. LICENSE NO 13901




SEE ADJOINING SHEET 21

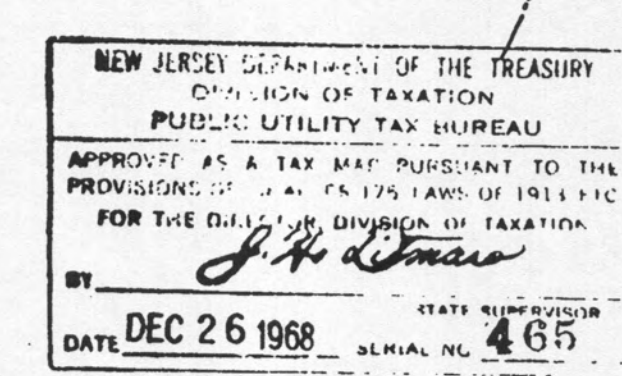

RONALD J. PRICE
NORTHFIELD N.J.
N. J. LICENSE NO. 13901

REVISED TO FEB. 2000 BY R.8.V.-0119T266
REVISED TO MAR. 1, 1998 BY R & V.
REVISED TO MAR. 1, 1997 BY R. & V.
REVISED TO FEB. 1, 1995 BY R.V.
REVISED TO DEC. 31, 1987 BY F.R.A
REVISED TO DEC. 31, 1986 BY F.R.A
REVISED TO DEC. 31, 1985 BY SCHOOR
REVISED *fig. 1985* BY SCHOOR, DE PALMA

REVISED TO FEB. 25, 2000 BY R&V ENG. - 01912266
REVISED TO FEB. 15, 1999 BY R. REMINGTON AND VERNICK ENGINEERS - 01912239
REVISED TO MAR. 1, 1996 BY R. REMINGTON AND VERNICK ENGINEERS - 01912239
REVISED TO DEC. 31, 1987 BY F.R.A.
REVISED TO DEC. 31, 1986 BY F.R.A.
REVISED TO DEC. 31, 1985 BY SCHOOR, DE PALMA & GILLEN, INC.

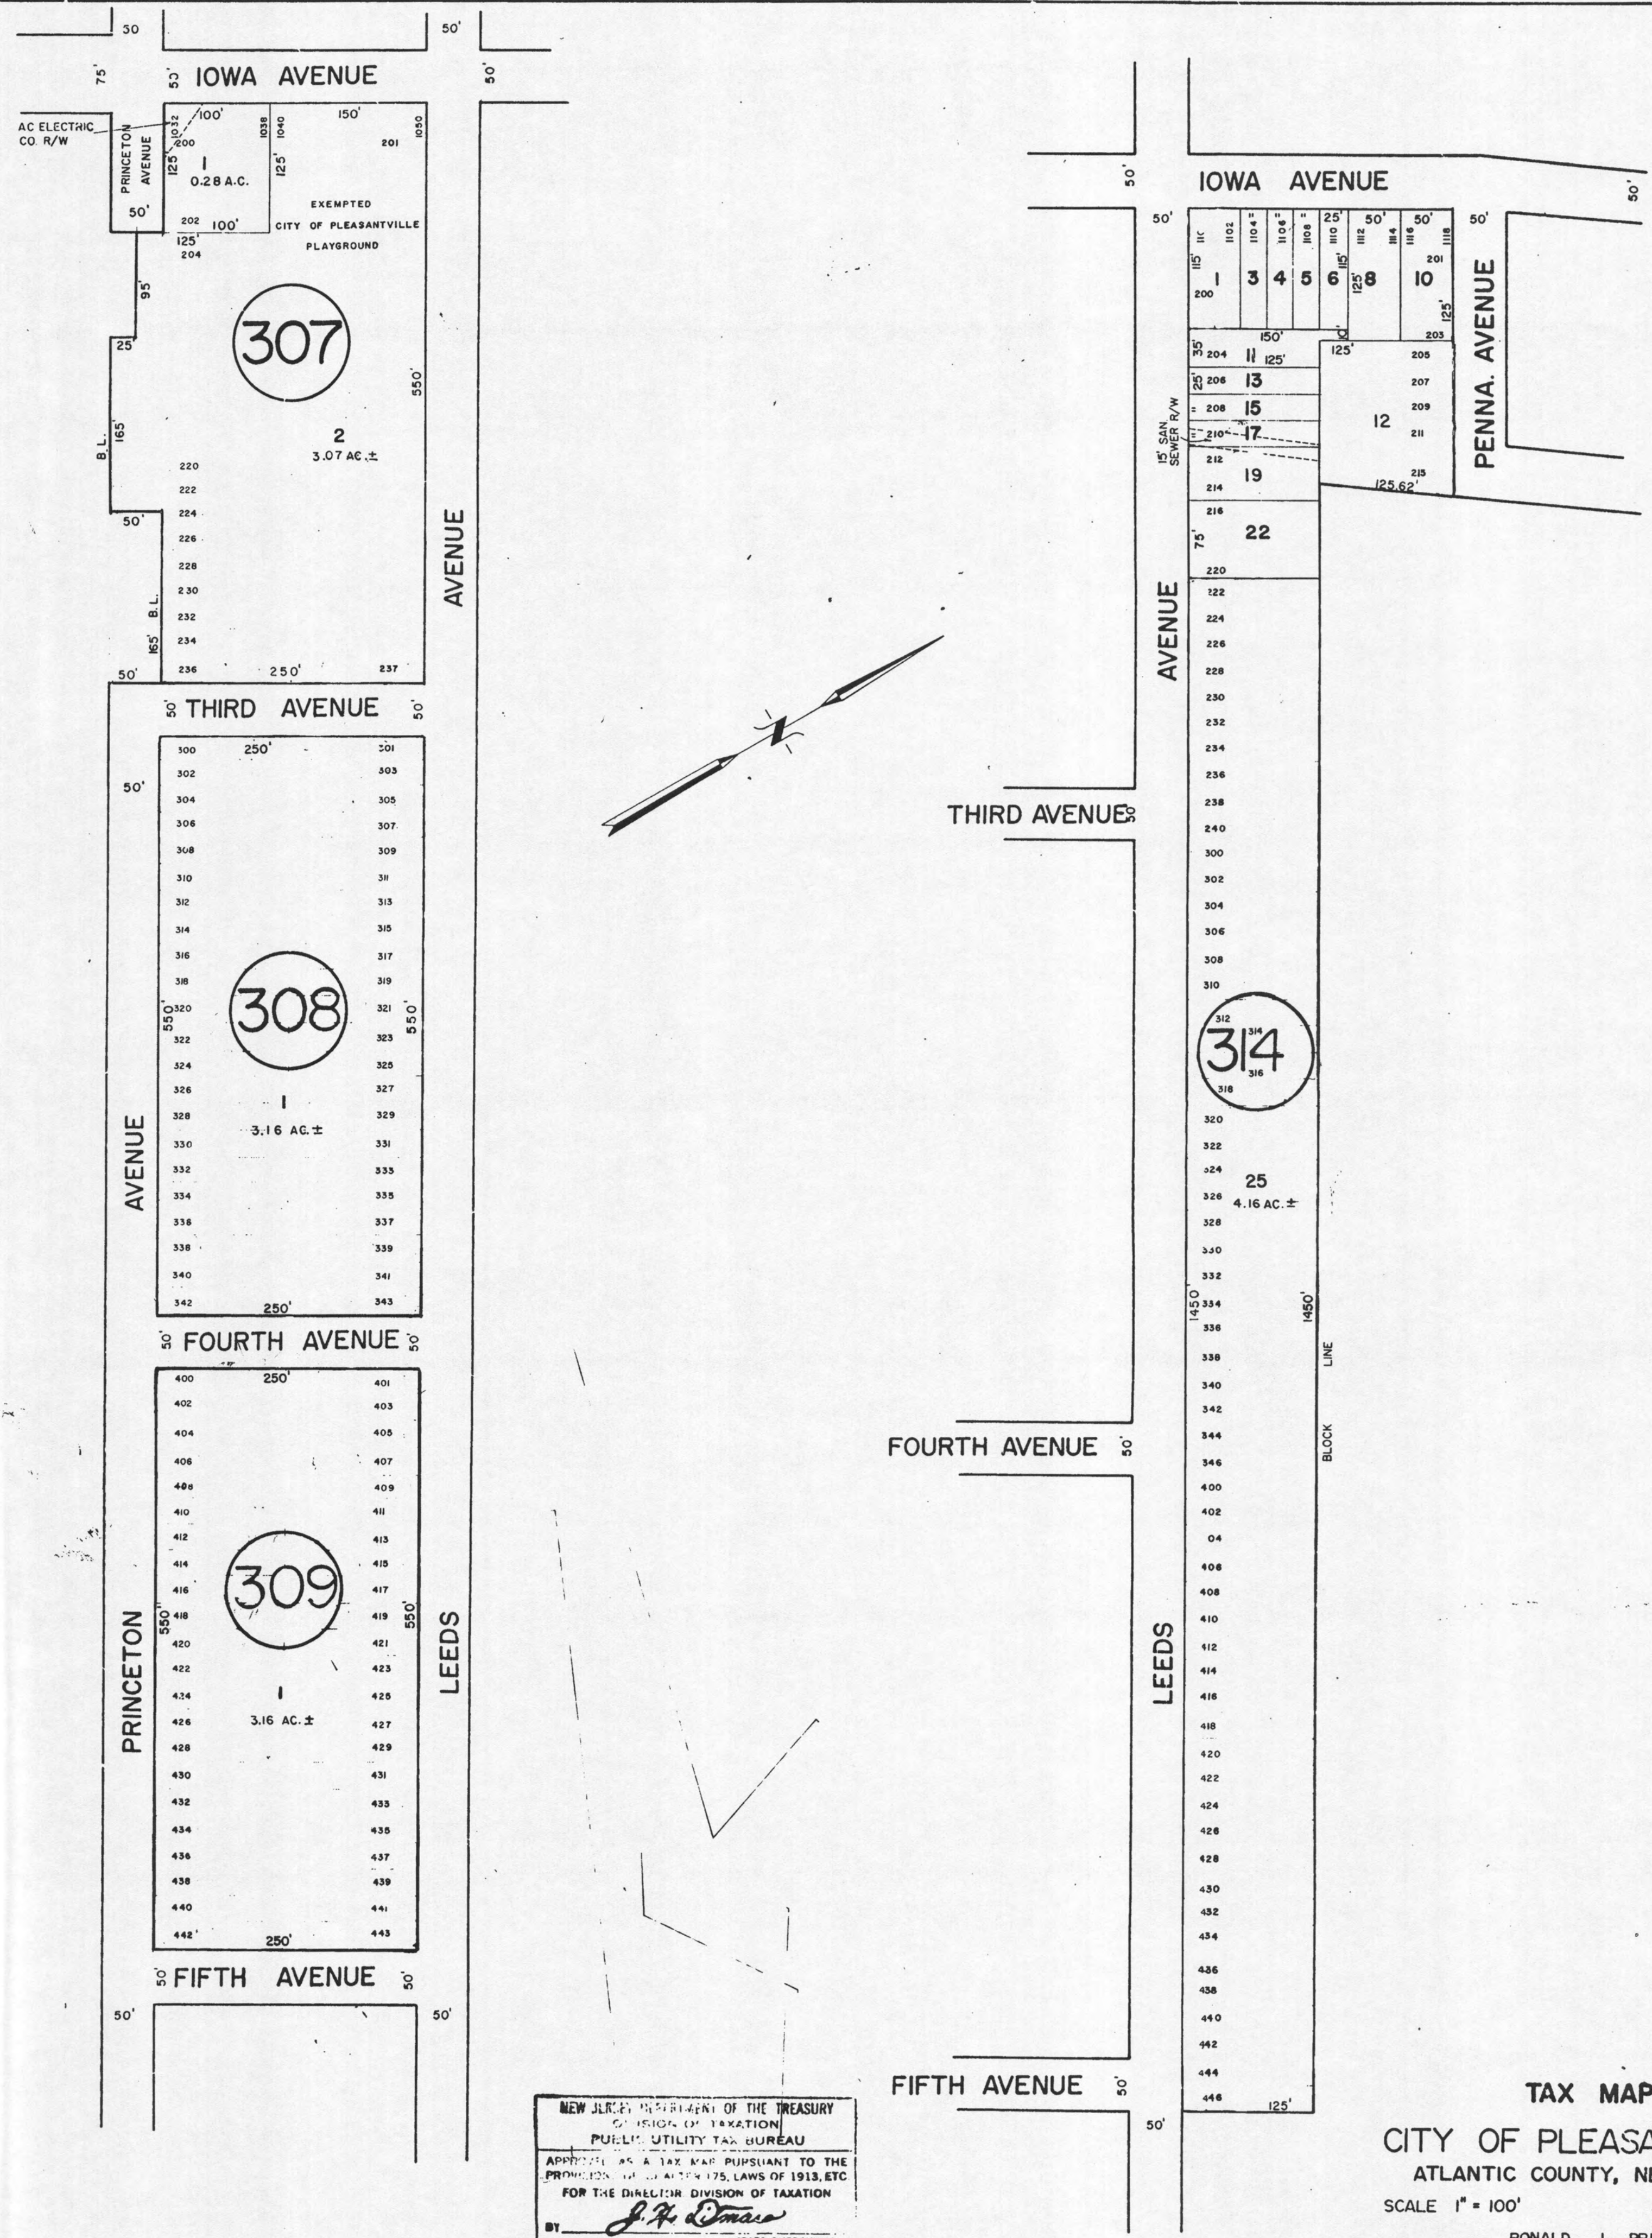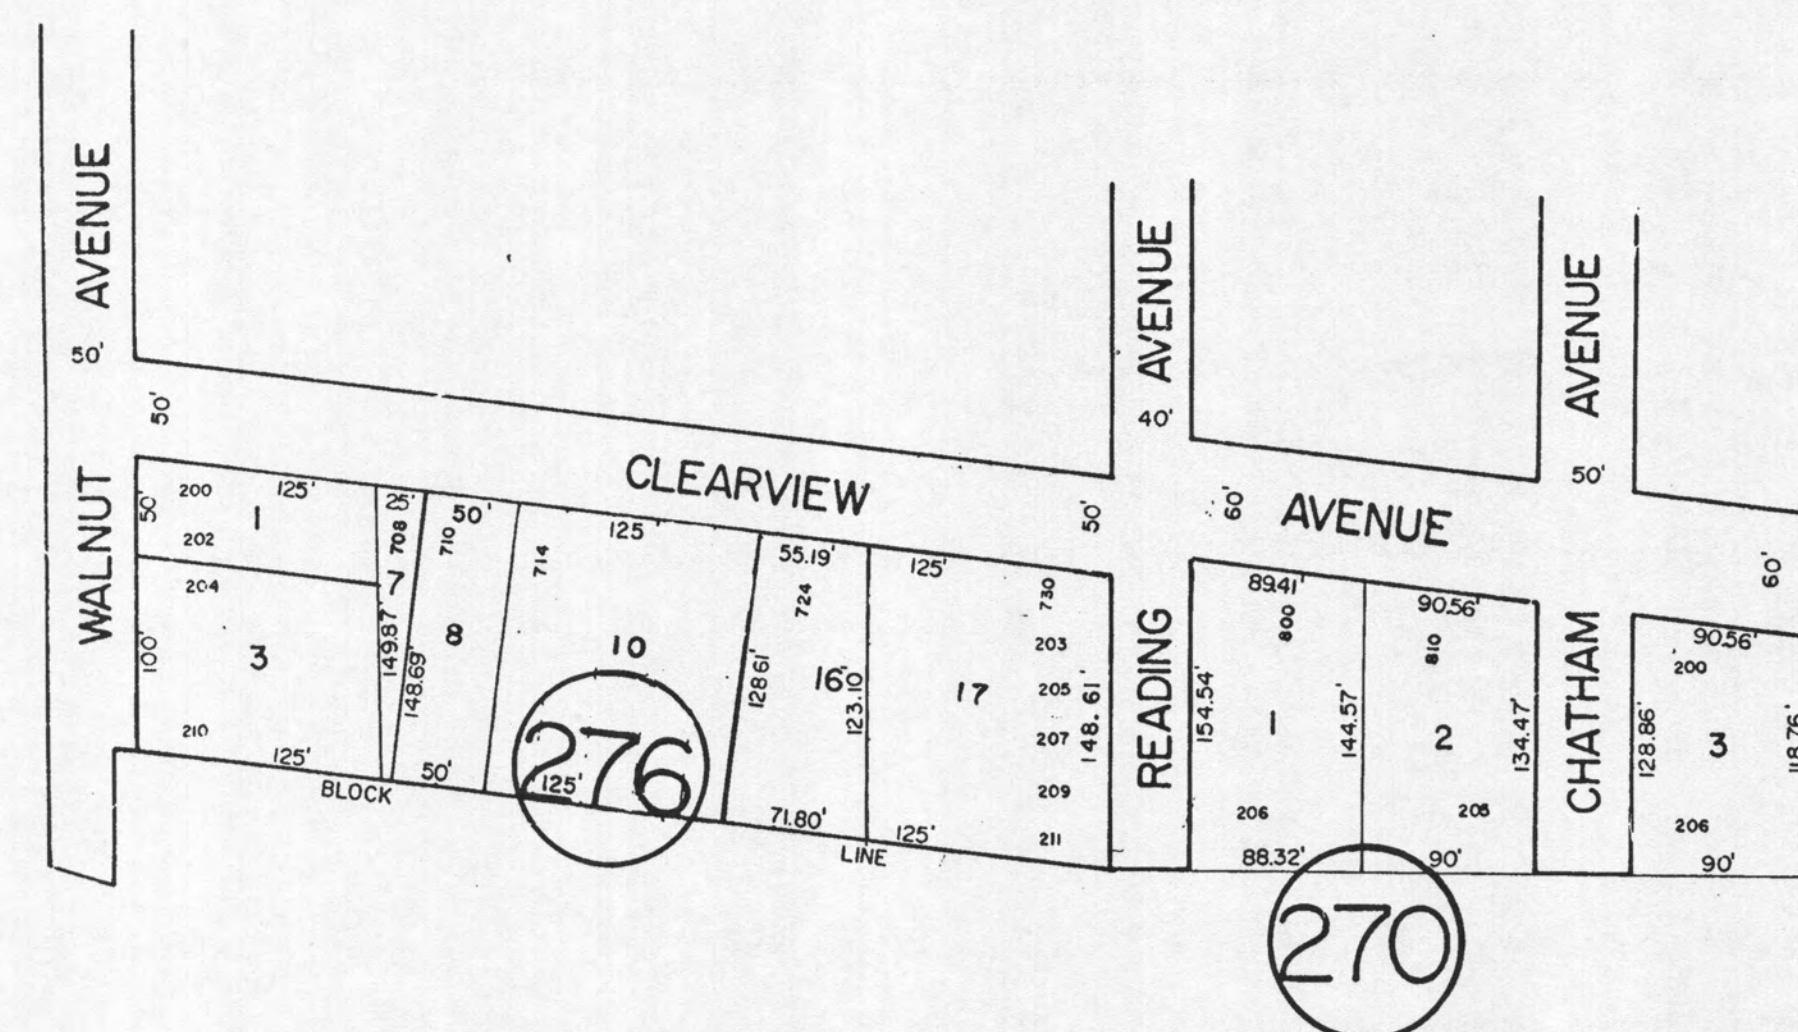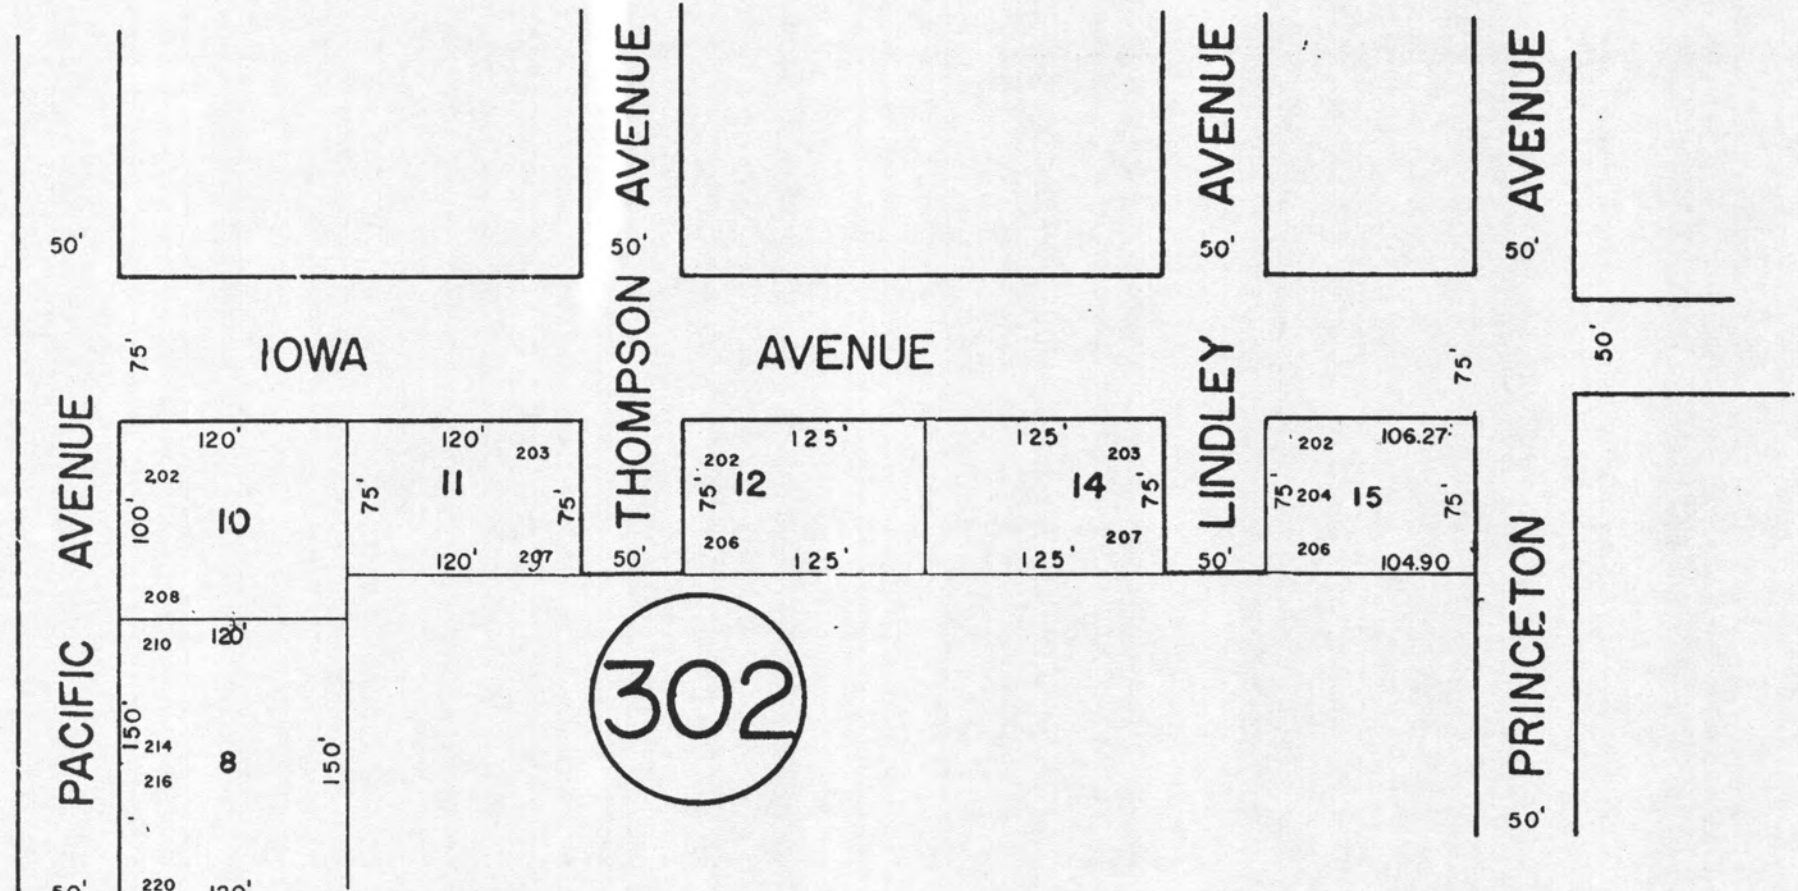

NEW JERSEY DEPARTMENT OF THE TREASURY
DIVISION OF TAXATION
PUBLIC UTILITY TAX BUREAU
APPROVED AS A TAX MAP PURSUANT TO THE
PROVISIONS OF J. A. 175, LAWS OF 1913, ETC.
FOR THE DIVISION OF TAXATION
BY *J. H. Omas*
DATE DEC 26 1968 STATE SUPERVISOR
SERIAL NO. 465

TAX MAP
CITY OF PLEASANTVILLE
ATLANTIC COUNTY, NEW JERSEY
SCALE 1" = 100' JANUARY 1968
RONALD J. PRICE
NORTHFIELD N.J.
N.J. LICENSE NO. 12903