REVISIONS				
DATE	BY	LIC.NO	BLOCK	LOT
08/2013	CHARLES A. ATKINSON-ARH	33994	177	2
05/2017	ED CLAY - ARH	34842	183	1-8,20-28

THIS SHEET HAS BEEN DRAWN USING COMPUTER AIDED DRAFTING\DESIGN (CAD/D)

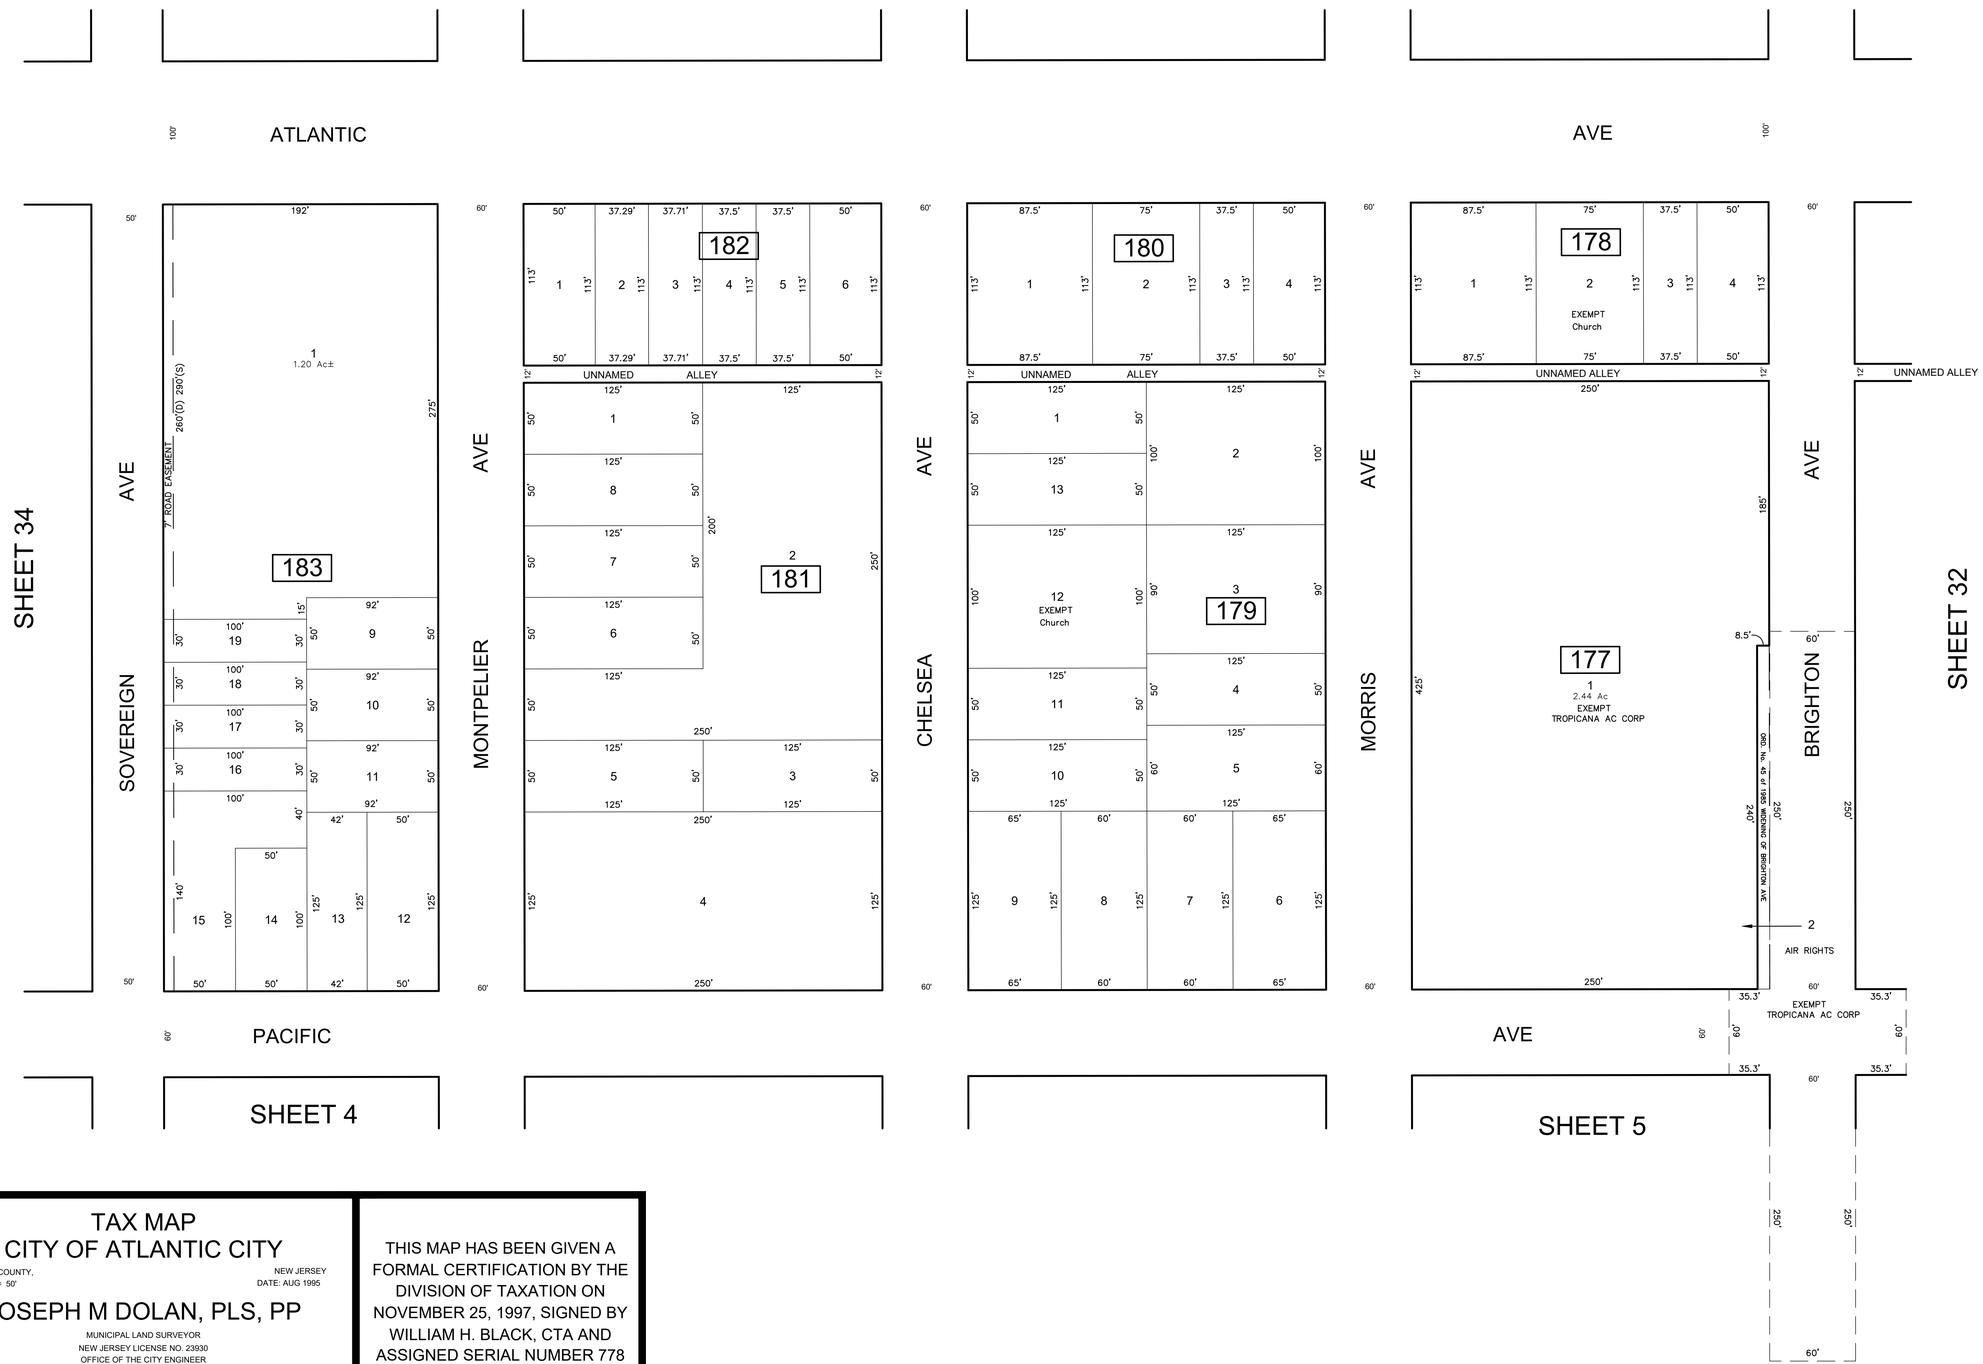

TAX MAP
CITY OF ATLANTIC CITY

ATLANTIC COUNTY, NEW JERSEY
SCALE: 1" = 50' DATE: AUG 1995

JOSEPH M DOLAN, PLS, PP

MUNICIPAL LAND SURVEYOR
NEW JERSEY LICENSE NO. 23930
OFFICE OF THE CITY ENGINEER
603 CITY HALL
ATLANTIC CITY, NEW JERSEY 08401

TO SHOW CONDITIONS AS OF MAY 2019

COA# 24GA27973300

THIS MAP HAS BEEN GIVEN A FORMAL CERTIFICATION BY THE DIVISION OF TAXATION ON NOVEMBER 25, 1997, SIGNED BY WILLIAM H. BLACK, CTA AND ASSIGNED SERIAL NUMBER 778