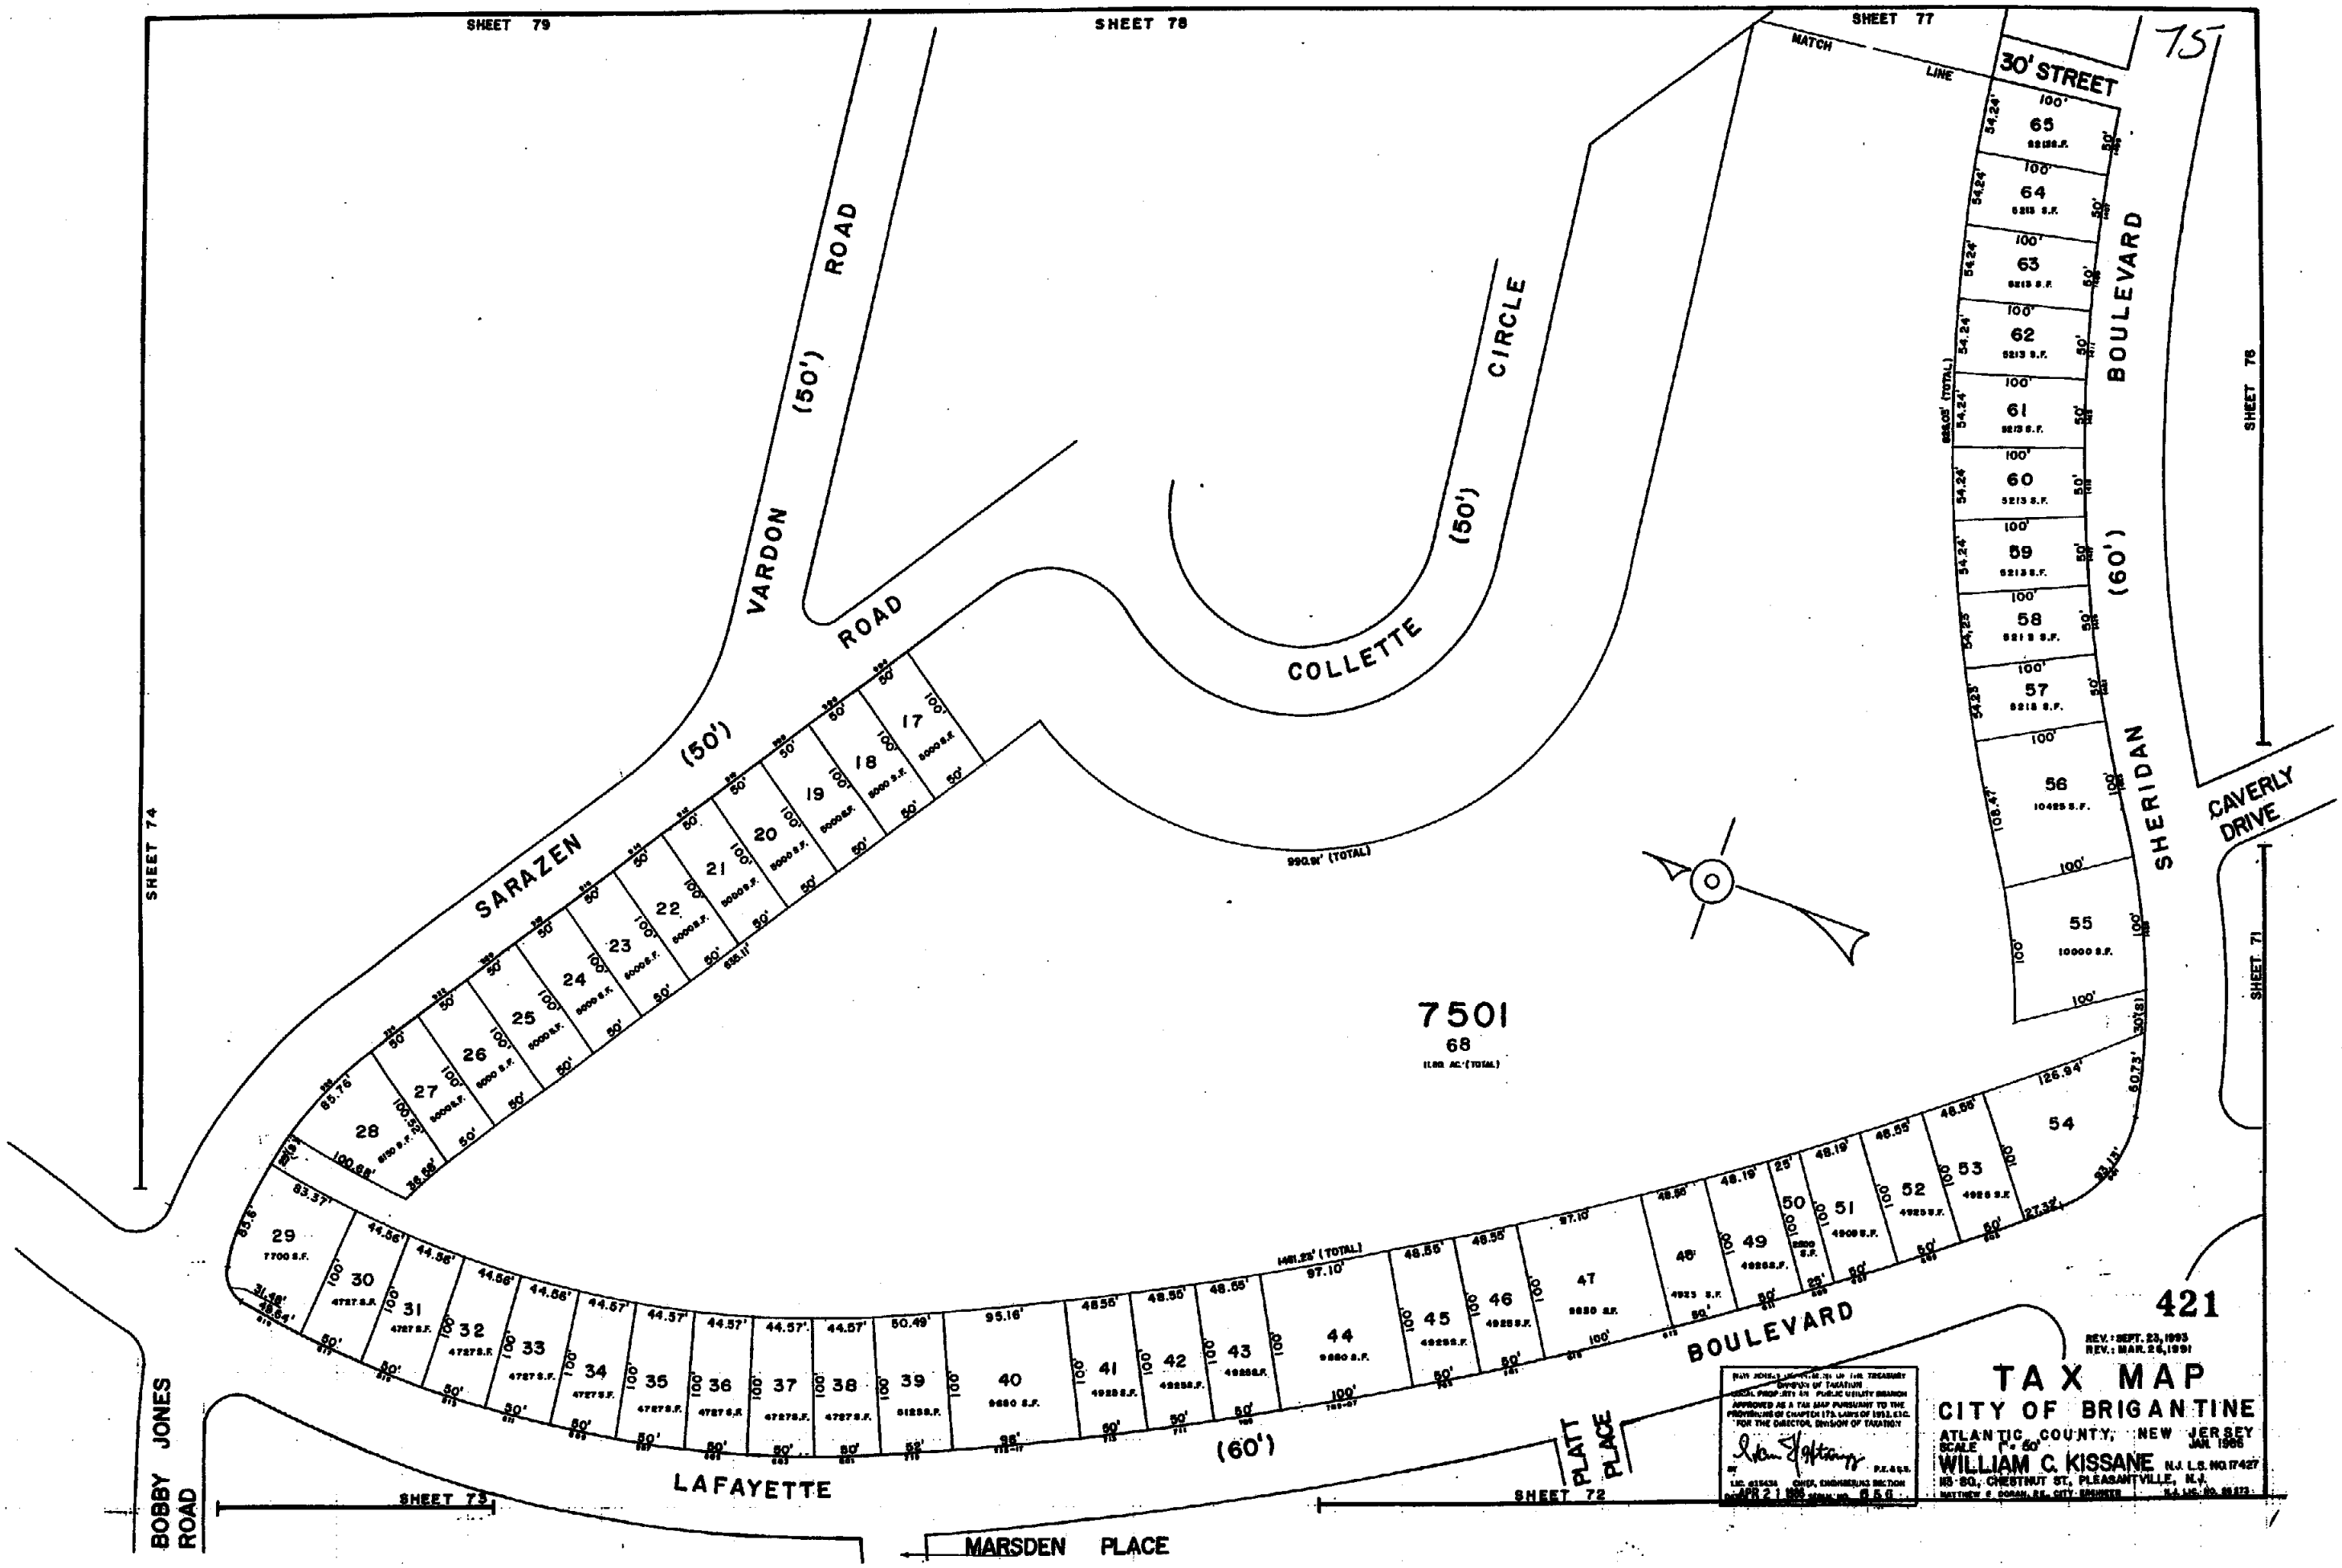

SHEET 79
SHEET 78
SHEET 77
MATCH LINE
30' STREET
75
VARDON (50') ROAD
SARAZEN (50') ROAD
COLLETTE (50') CIRCLE
SHERIDAN (60') BOULEVARD
CAVERLY DRIVE
SHEET 76
SHEET 74
SHEET 71
7501
68
(1.80 AC.) (TOTAL)
990.91' (TOTAL)
1461.25' (TOTAL)
LAFAYETTE (60') BOULEVARD
PLATT PLACE
MARSDEN PLACE
BOBBY JONES ROAD
SHEET 73
SHEET 72
421
REV.: SEPT. 23, 1993
REV.: MAR. 26, 1991
TAX MAP
CITY OF BRIGANTINE
ATLANTIC COUNTY, NEW JERSEY
SCALE 1" = 50'
JAN. 1986
WILLIAM C. KISSANE N.J. L.S. NO. 17427
115 SO. CHESTNUT ST., PLEASANTVILLE, N.J.
APR 21 1986