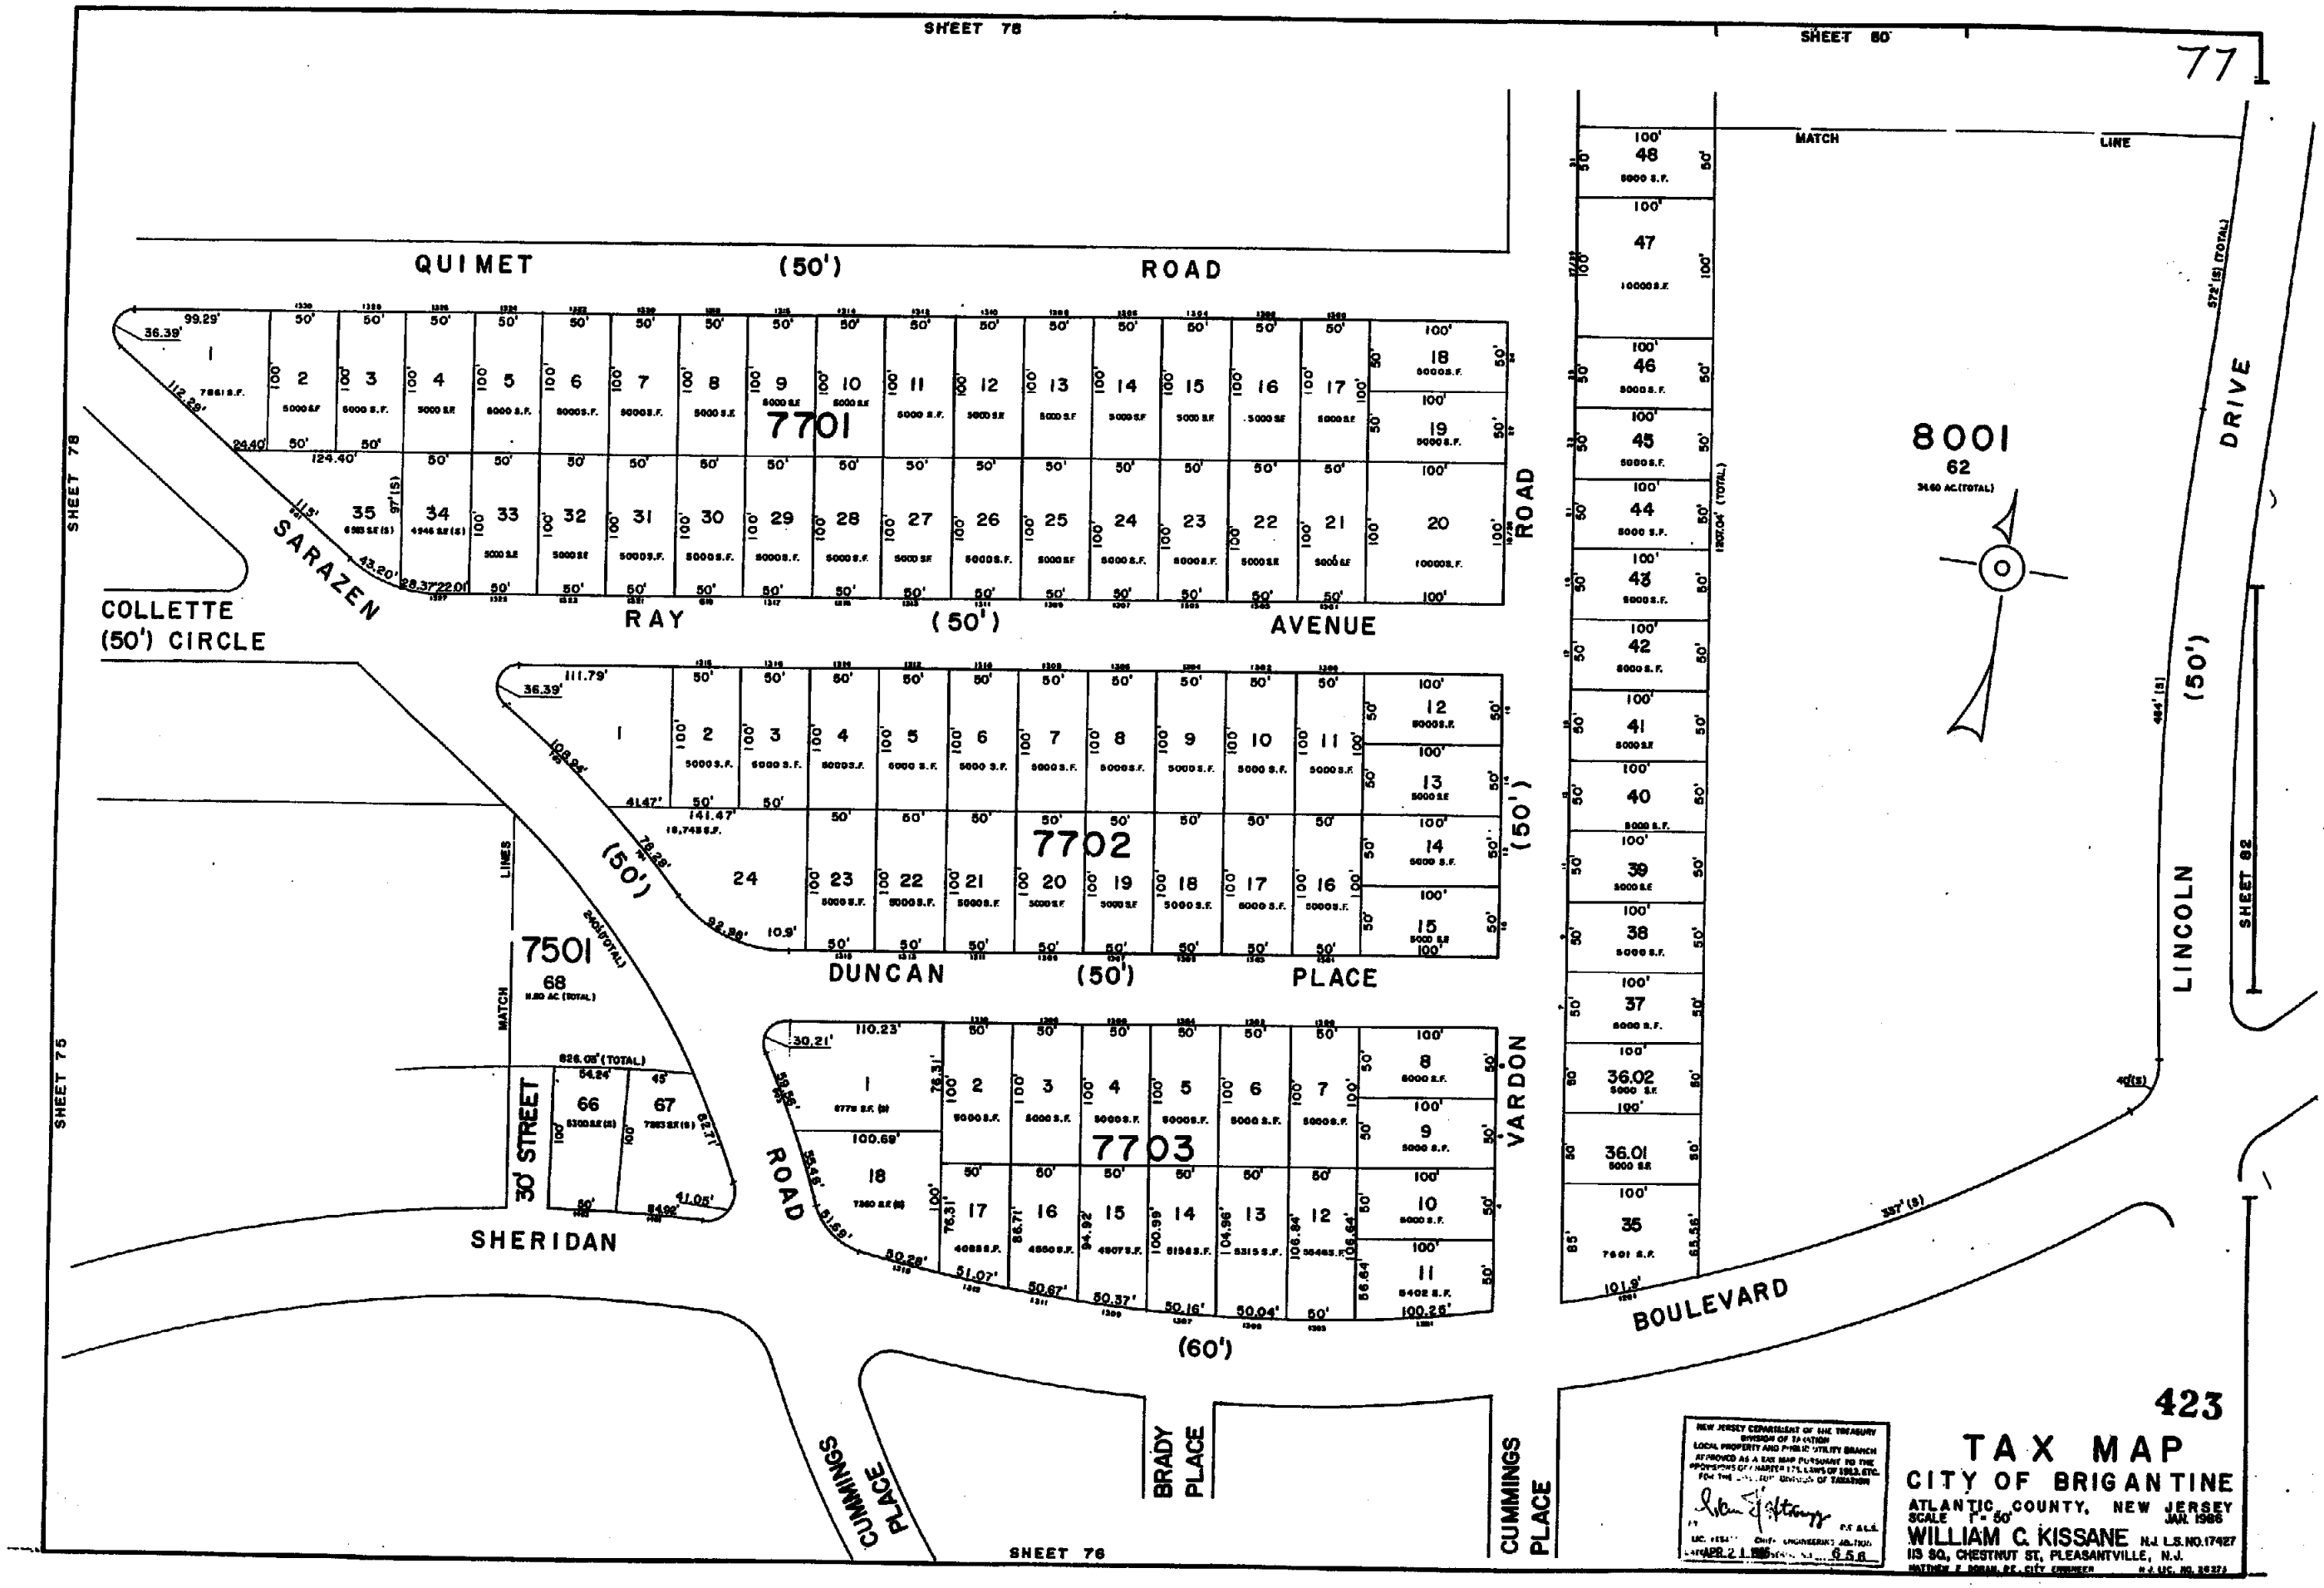

SHEET 78
SHEET 80
77
MATCH LINE
QUIMET (50') ROAD
7701
SARAZEN
COLLETTE (50') CIRCLE
RAY (50') AVENUE
ROAD
7702
DUNCAN (50') PLACE
(50')
7501
68
MATCH LINES
30' STREET
SHERIDAN
7703
ROAD
VARDON
(60')
8001
62
34.60 AC.(TOTAL)
DRIVE
LINCOLN
(50')
SHEET 82
BOULEVARD
SHEET 75
CUMMINGS PLACE
BRADY PLACE
CUMMINGS PLACE
SHEET 76
423
TAX MAP
CITY OF BRIGANTINE
ATLANTIC COUNTY, NEW JERSEY
SCALE 1" = 50'
JAN. 1986
WILLIAM C. KISSANE N.J. L.S. NO. 17427
113 SO. CHESTNUT ST, PLEASANTVILLE, N.J.