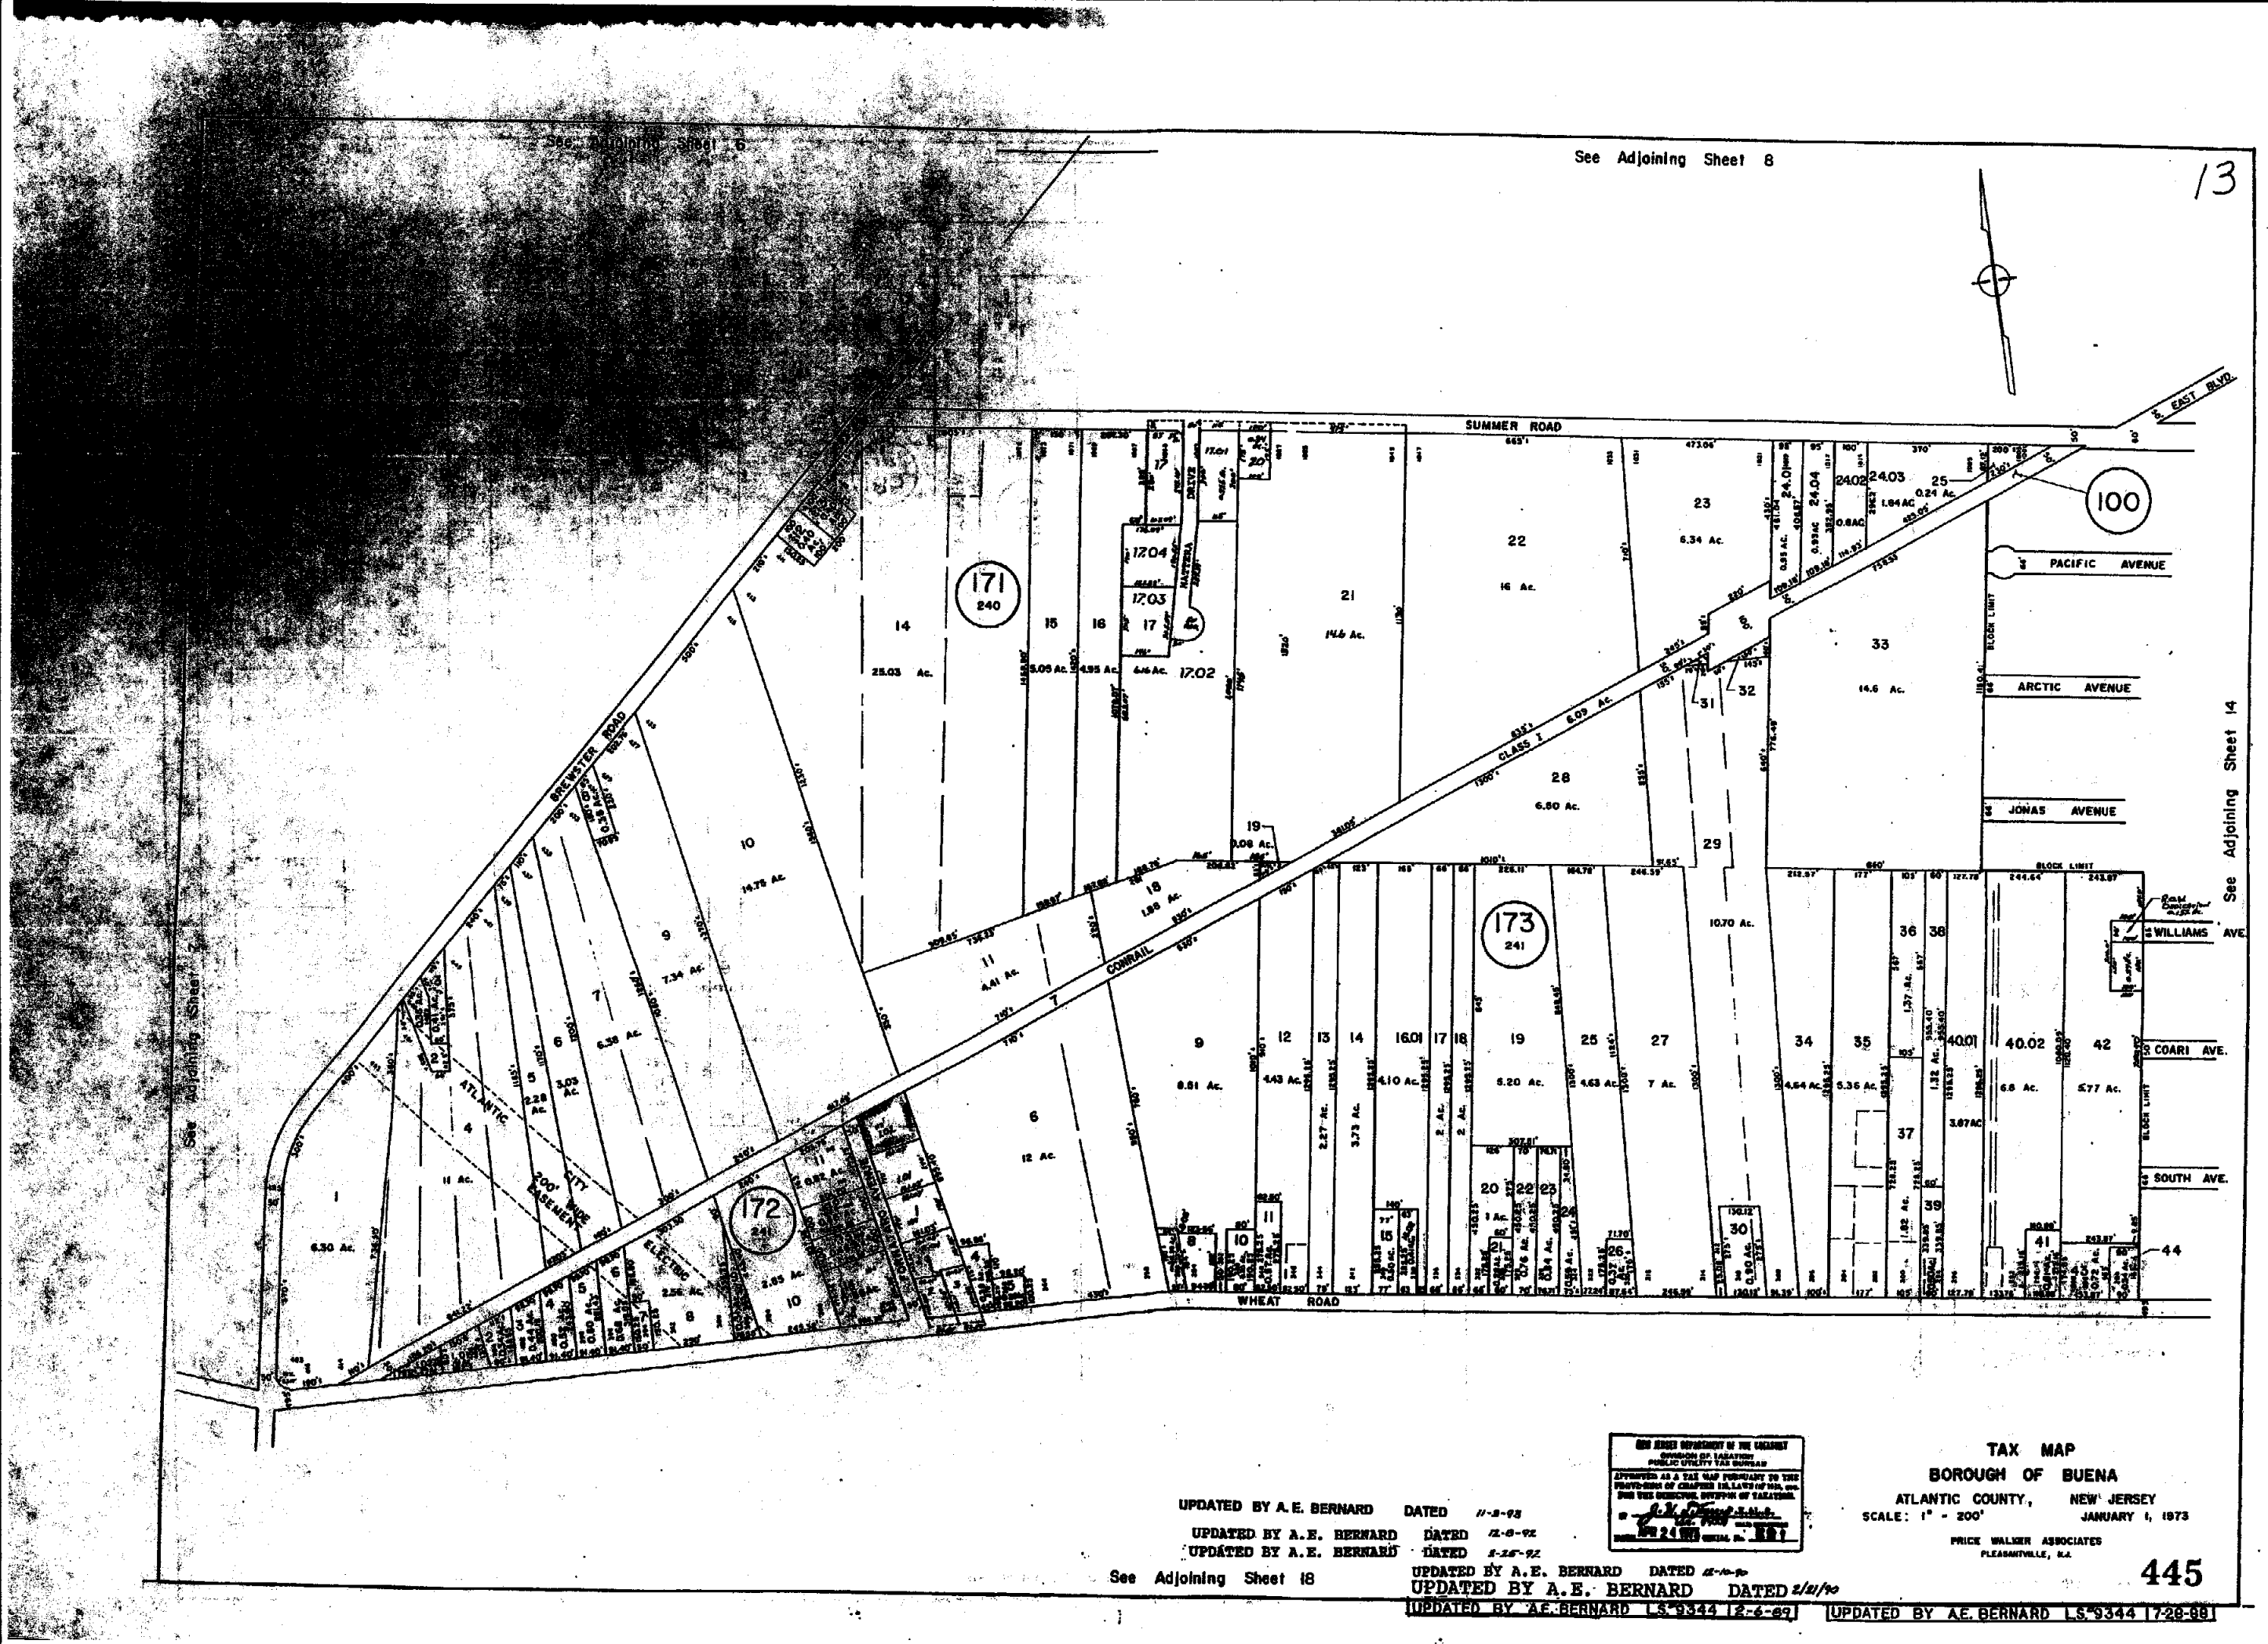


UPDATED BY A.E. BERNARD DATED 11-3-93

UPDATED BY A.E. BERNARD DATED 12-8-92

UPDATED BY A.E. BERNARD DATED 2-25-92

See Adjoining Sheet 18

UPDATED BY A.E. BERNARD DATED 12-10-90

UPDATED BY A.E. BERNARD DATED 2/21/90

UPDATED BY A.E. BERNARD L.S. 9344 2-6-89

UPDATED BY A.E. BERNARD L.S. 9344 7-28-88

NEW JERSEY DEPARTMENT OF THE TREASURY
DIVISION OF TAXATION
PUBLIC UTILITY TAX BUREAU
APPROVED AS A TAX MAP PURSUANT TO THE PROVISIONS OF CHAPTER 116, LAWS OF 1935, ETC. FOR THE DIRECTOR, DIVISION OF TAXATION.
APR 24 1973

# TAX MAP
## BOROUGH OF BUENA
ATLANTIC COUNTY, NEW JERSEY

SCALE: 1" = 200' JANUARY 1, 1973

PRICE WALKER ASSOCIATES
PLEASANTVILLE, N.J.

445