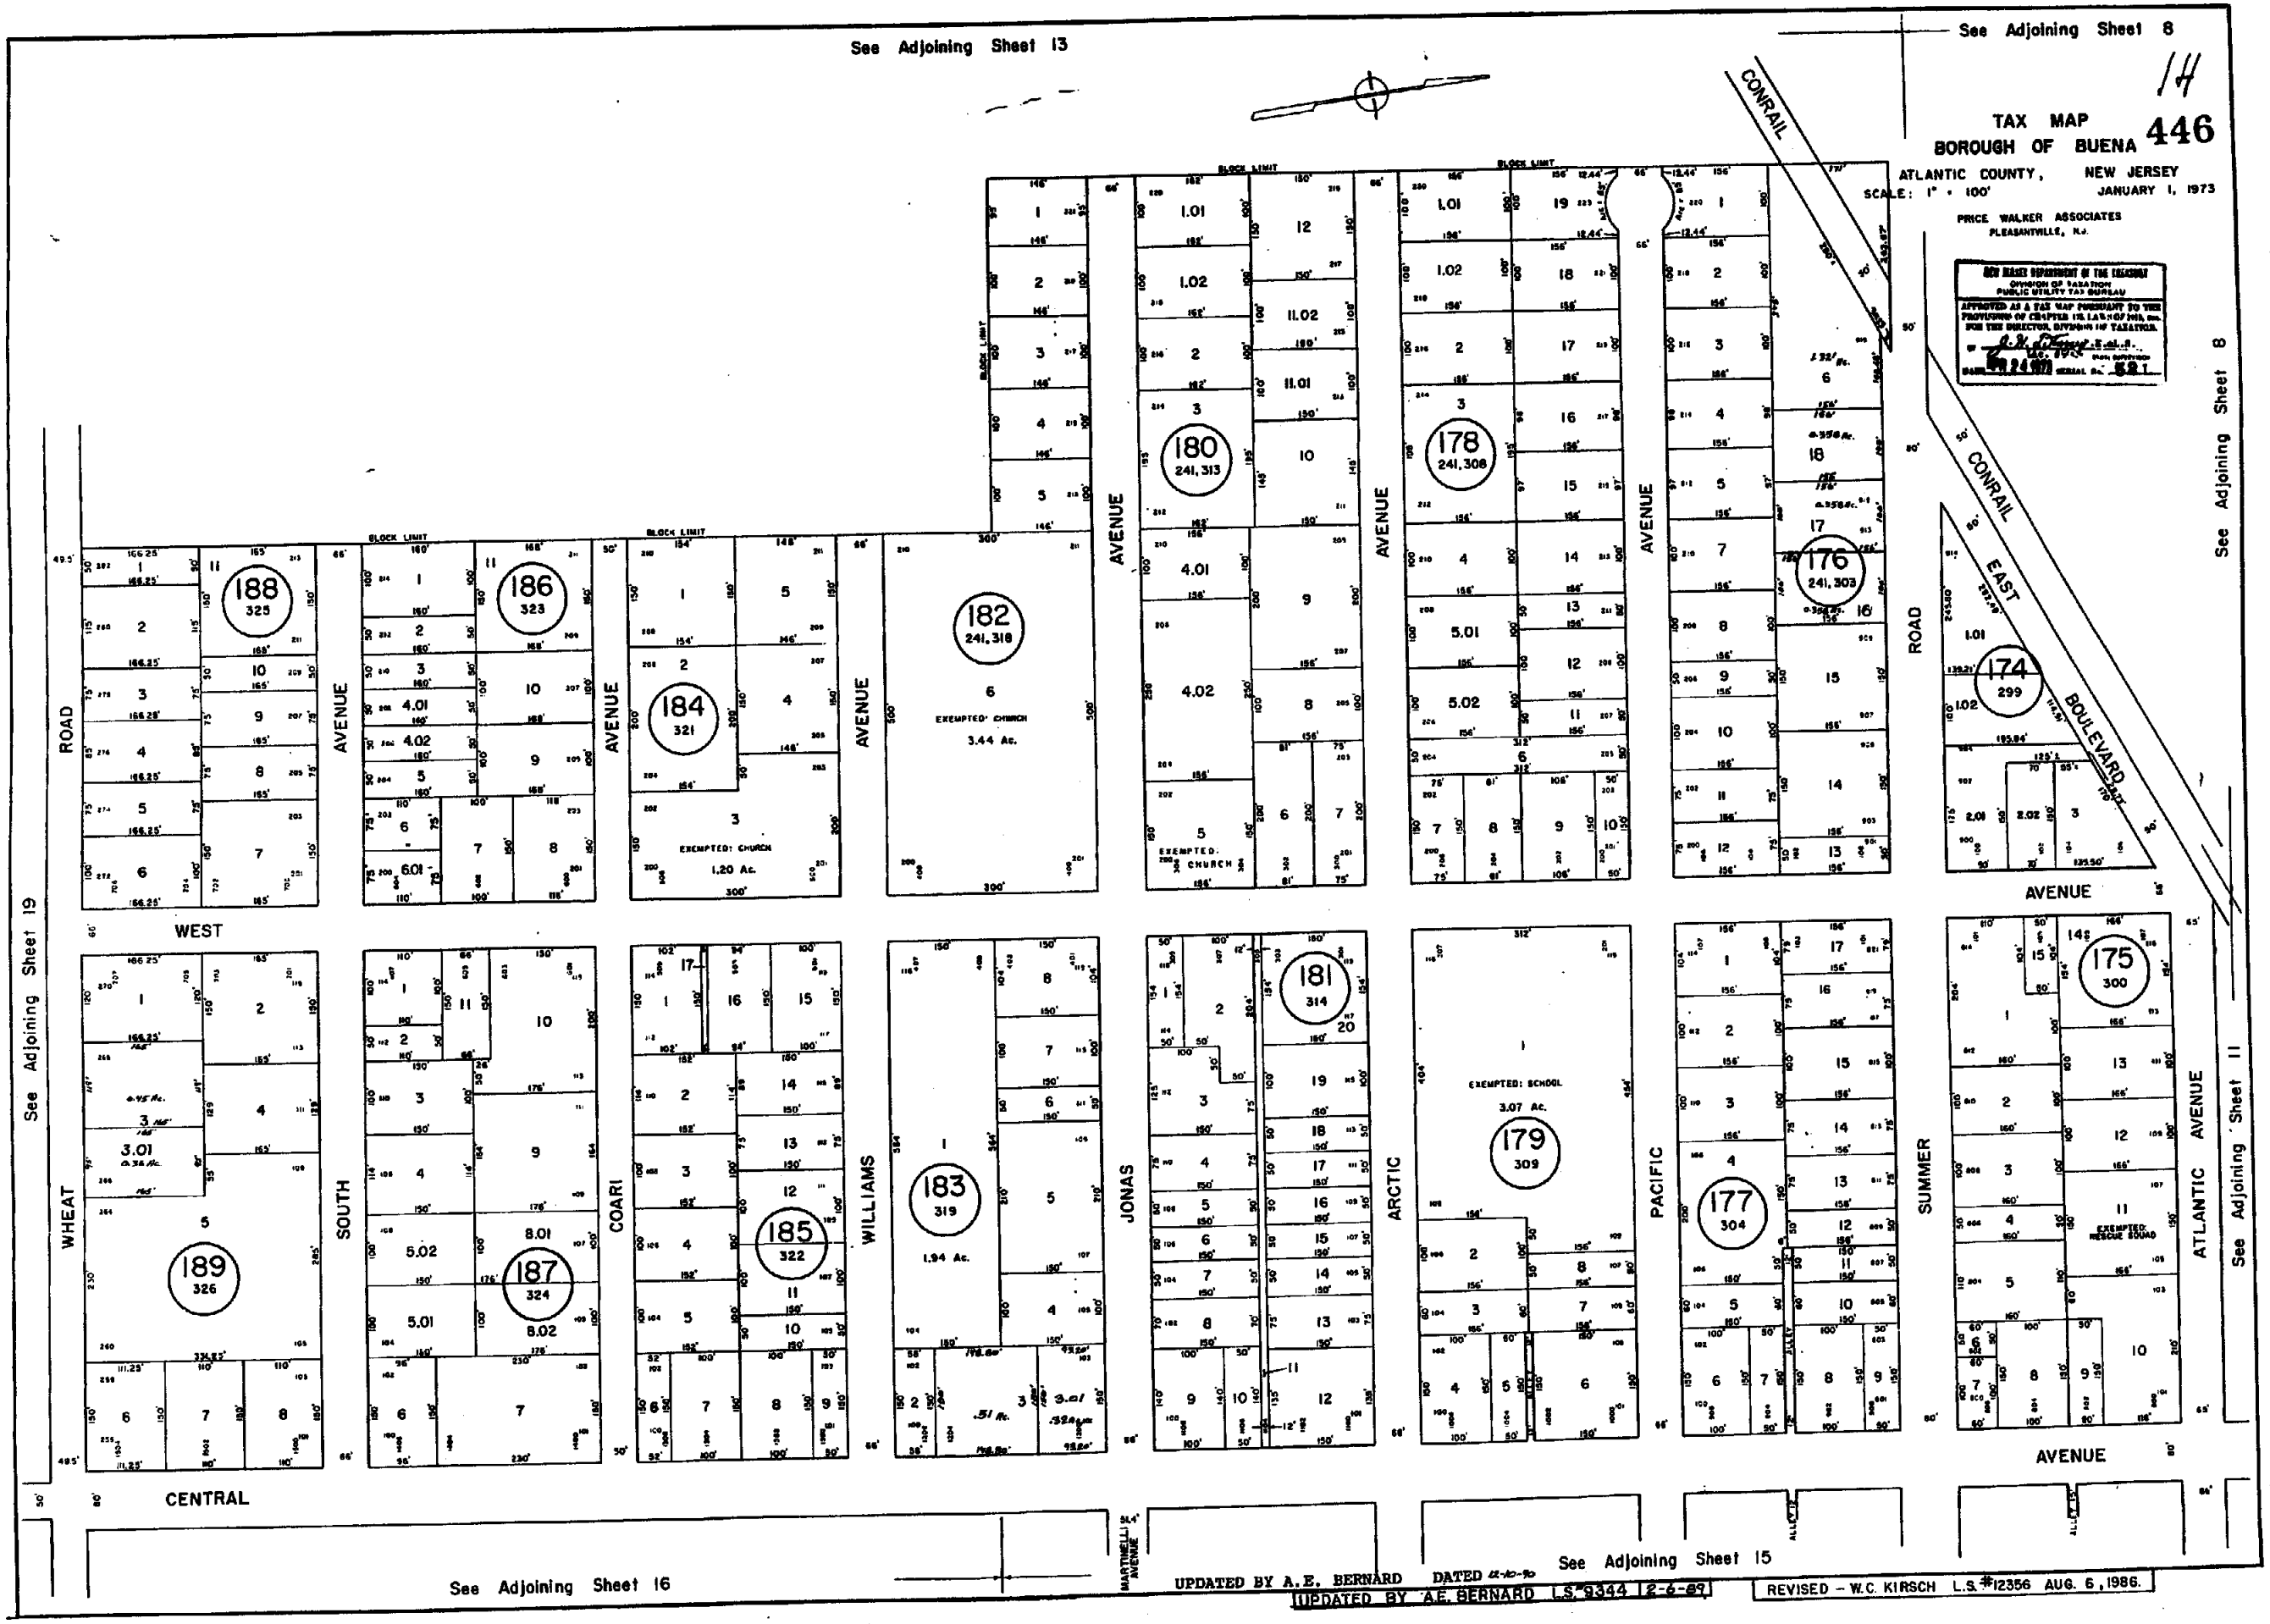

See Adjoining Sheet 13
See Adjoining Sheet 8
14
TAX MAP
BOROUGH OF BUENA 446
ATLANTIC COUNTY, NEW JERSEY
SCALE: 1" = 100'
JANUARY 1, 1973
PRICE WALKER ASSOCIATES
PLEASANTVILLE, N.J.
NEW JERSEY DEPARTMENT OF THE TREASURY
DIVISION OF TAXATION
PUBLIC UTILITY TAX BUREAU
APPROVED AS A TAX MAP PURSUANT TO THE PROVISIONS OF CHAPTER 113, LAWS OF 1968, ETC. FOR THE DIRECTOR, DIVISION OF TAXATION.
See Adjoining Sheet 19
See Adjoining Sheet 11
See Adjoining Sheet 16
See Adjoining Sheet 15
CONRAIL
EAST BOULEVARD
WEST
CENTRAL
WHEAT ROAD
SOUTH AVENUE
COARI AVENUE
WILLIAMS AVENUE
JONAS AVENUE
ARCTIC AVENUE
PACIFIC AVENUE
SUMMER AVENUE
ATLANTIC AVENUE
MARTINELLI AVENUE
BLOCK LIMIT
188 325
186 323
184 321
182 241,318
180 241,313
178 241,308
176 241,303
174 299
189 326
187 324
185 322
183 319
181 314
179 309
177 304
175 300
EXEMPTED: CHURCH 1.20 Ac.
EXEMPTED: CHURCH 3.44 Ac.
EXEMPTED: CHURCH
EXEMPTED: SCHOOL 3.07 Ac.
EXEMPTED: RESCUE SQUAD
UPDATED BY A.E. BERNARD DATED 12-10-90
UPDATED BY A.E. BERNARD L.S. 9344 2-6-89
REVISED - W.C. KIRSCH L.S. #12356 AUG. 6, 1986.