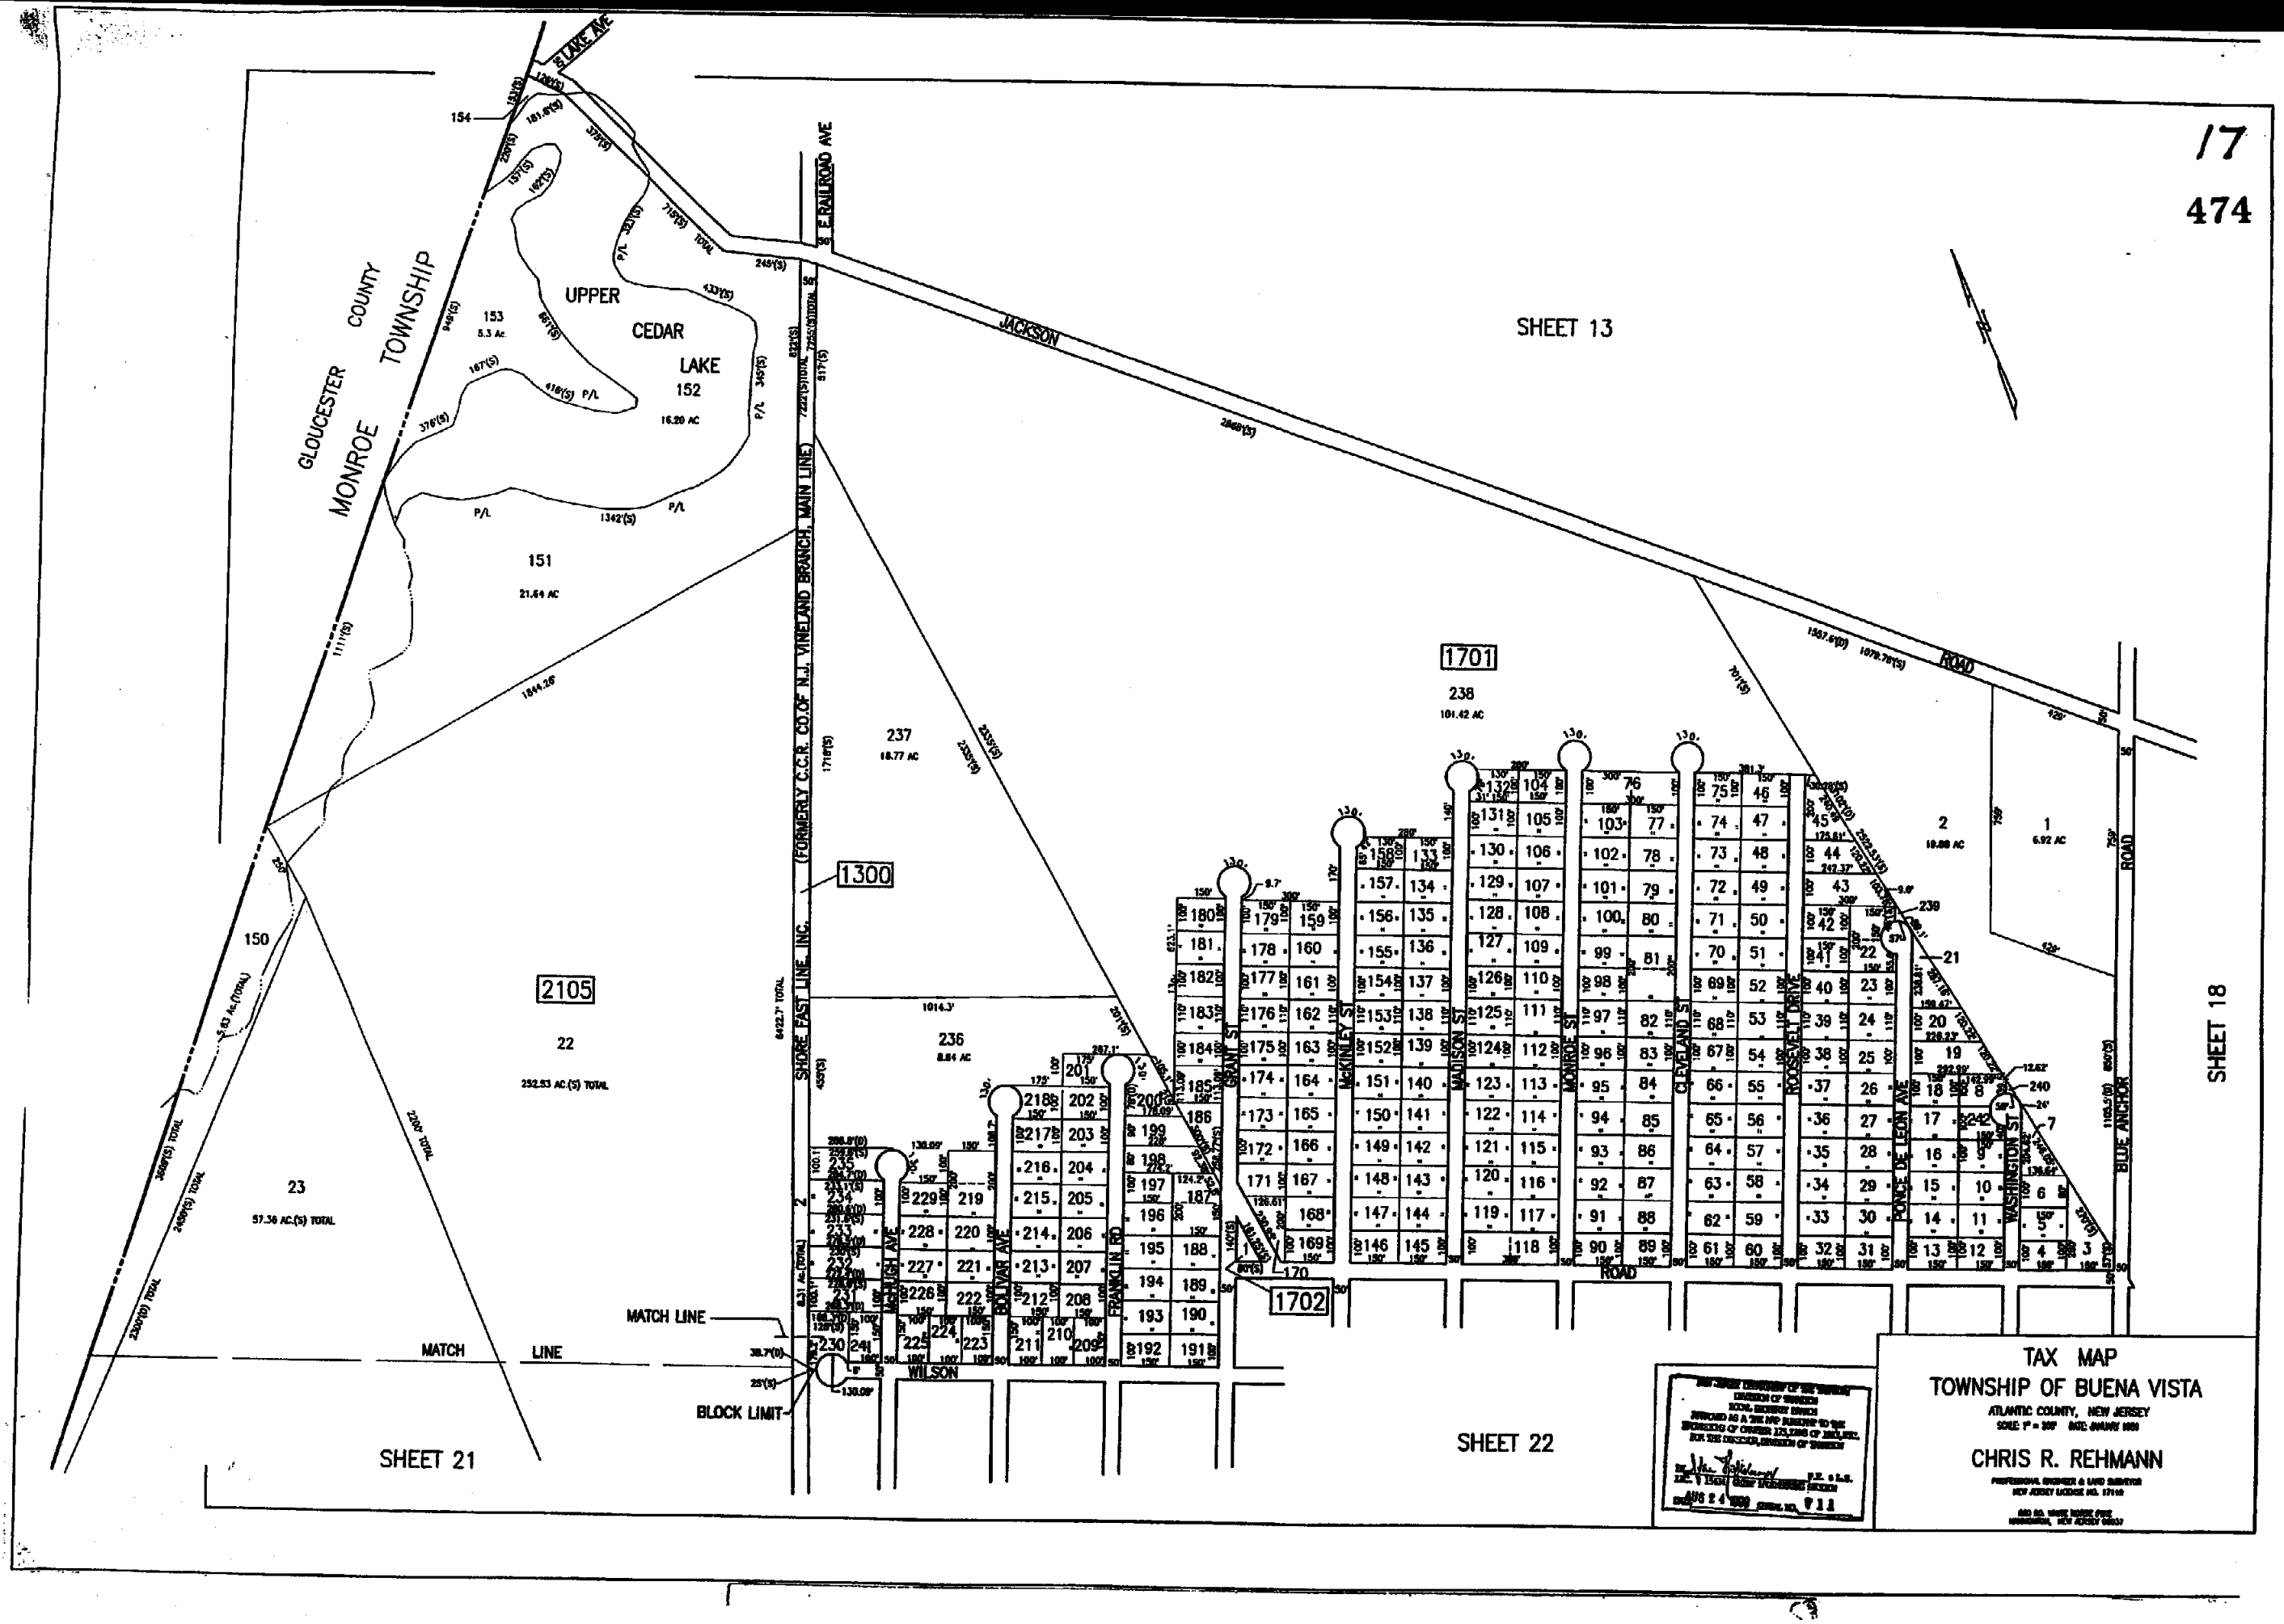
17
474
SHEET 13
SHEET 18
SHEET 21
SHEET 22
GLOUCESTER COUNTY
MONROE TOWNSHIP
UPPER CEDAR LAKE
152
153
151
150
23
22
2105
1300
1701
1702
237
238
236
2
1
MATCH LINE
BLOCK LIMIT
JACKSON ROAD
E. RAILROAD AVE
SHORE FAST LINE, INC. (FORMERLY C.C.R. CO. OF N.J. VINELAND BRANCH, MAIN LINE)
WILSON ROAD
BLUE ANCHOR ROAD
McHUGH AVE
BOLIVAR AVE
FRANKLIN RD
GRANT ST
McKINLEY ST
MADISON ST
MONROE ST
CLEVELAND ST
ROOSEVELT DRIVE
PONCE DE LEON AVE
WASHINGTON ST
TAX MAP
TOWNSHIP OF BUENA VISTA
ATLANTIC COUNTY, NEW JERSEY
CHRIS R. REHMANN