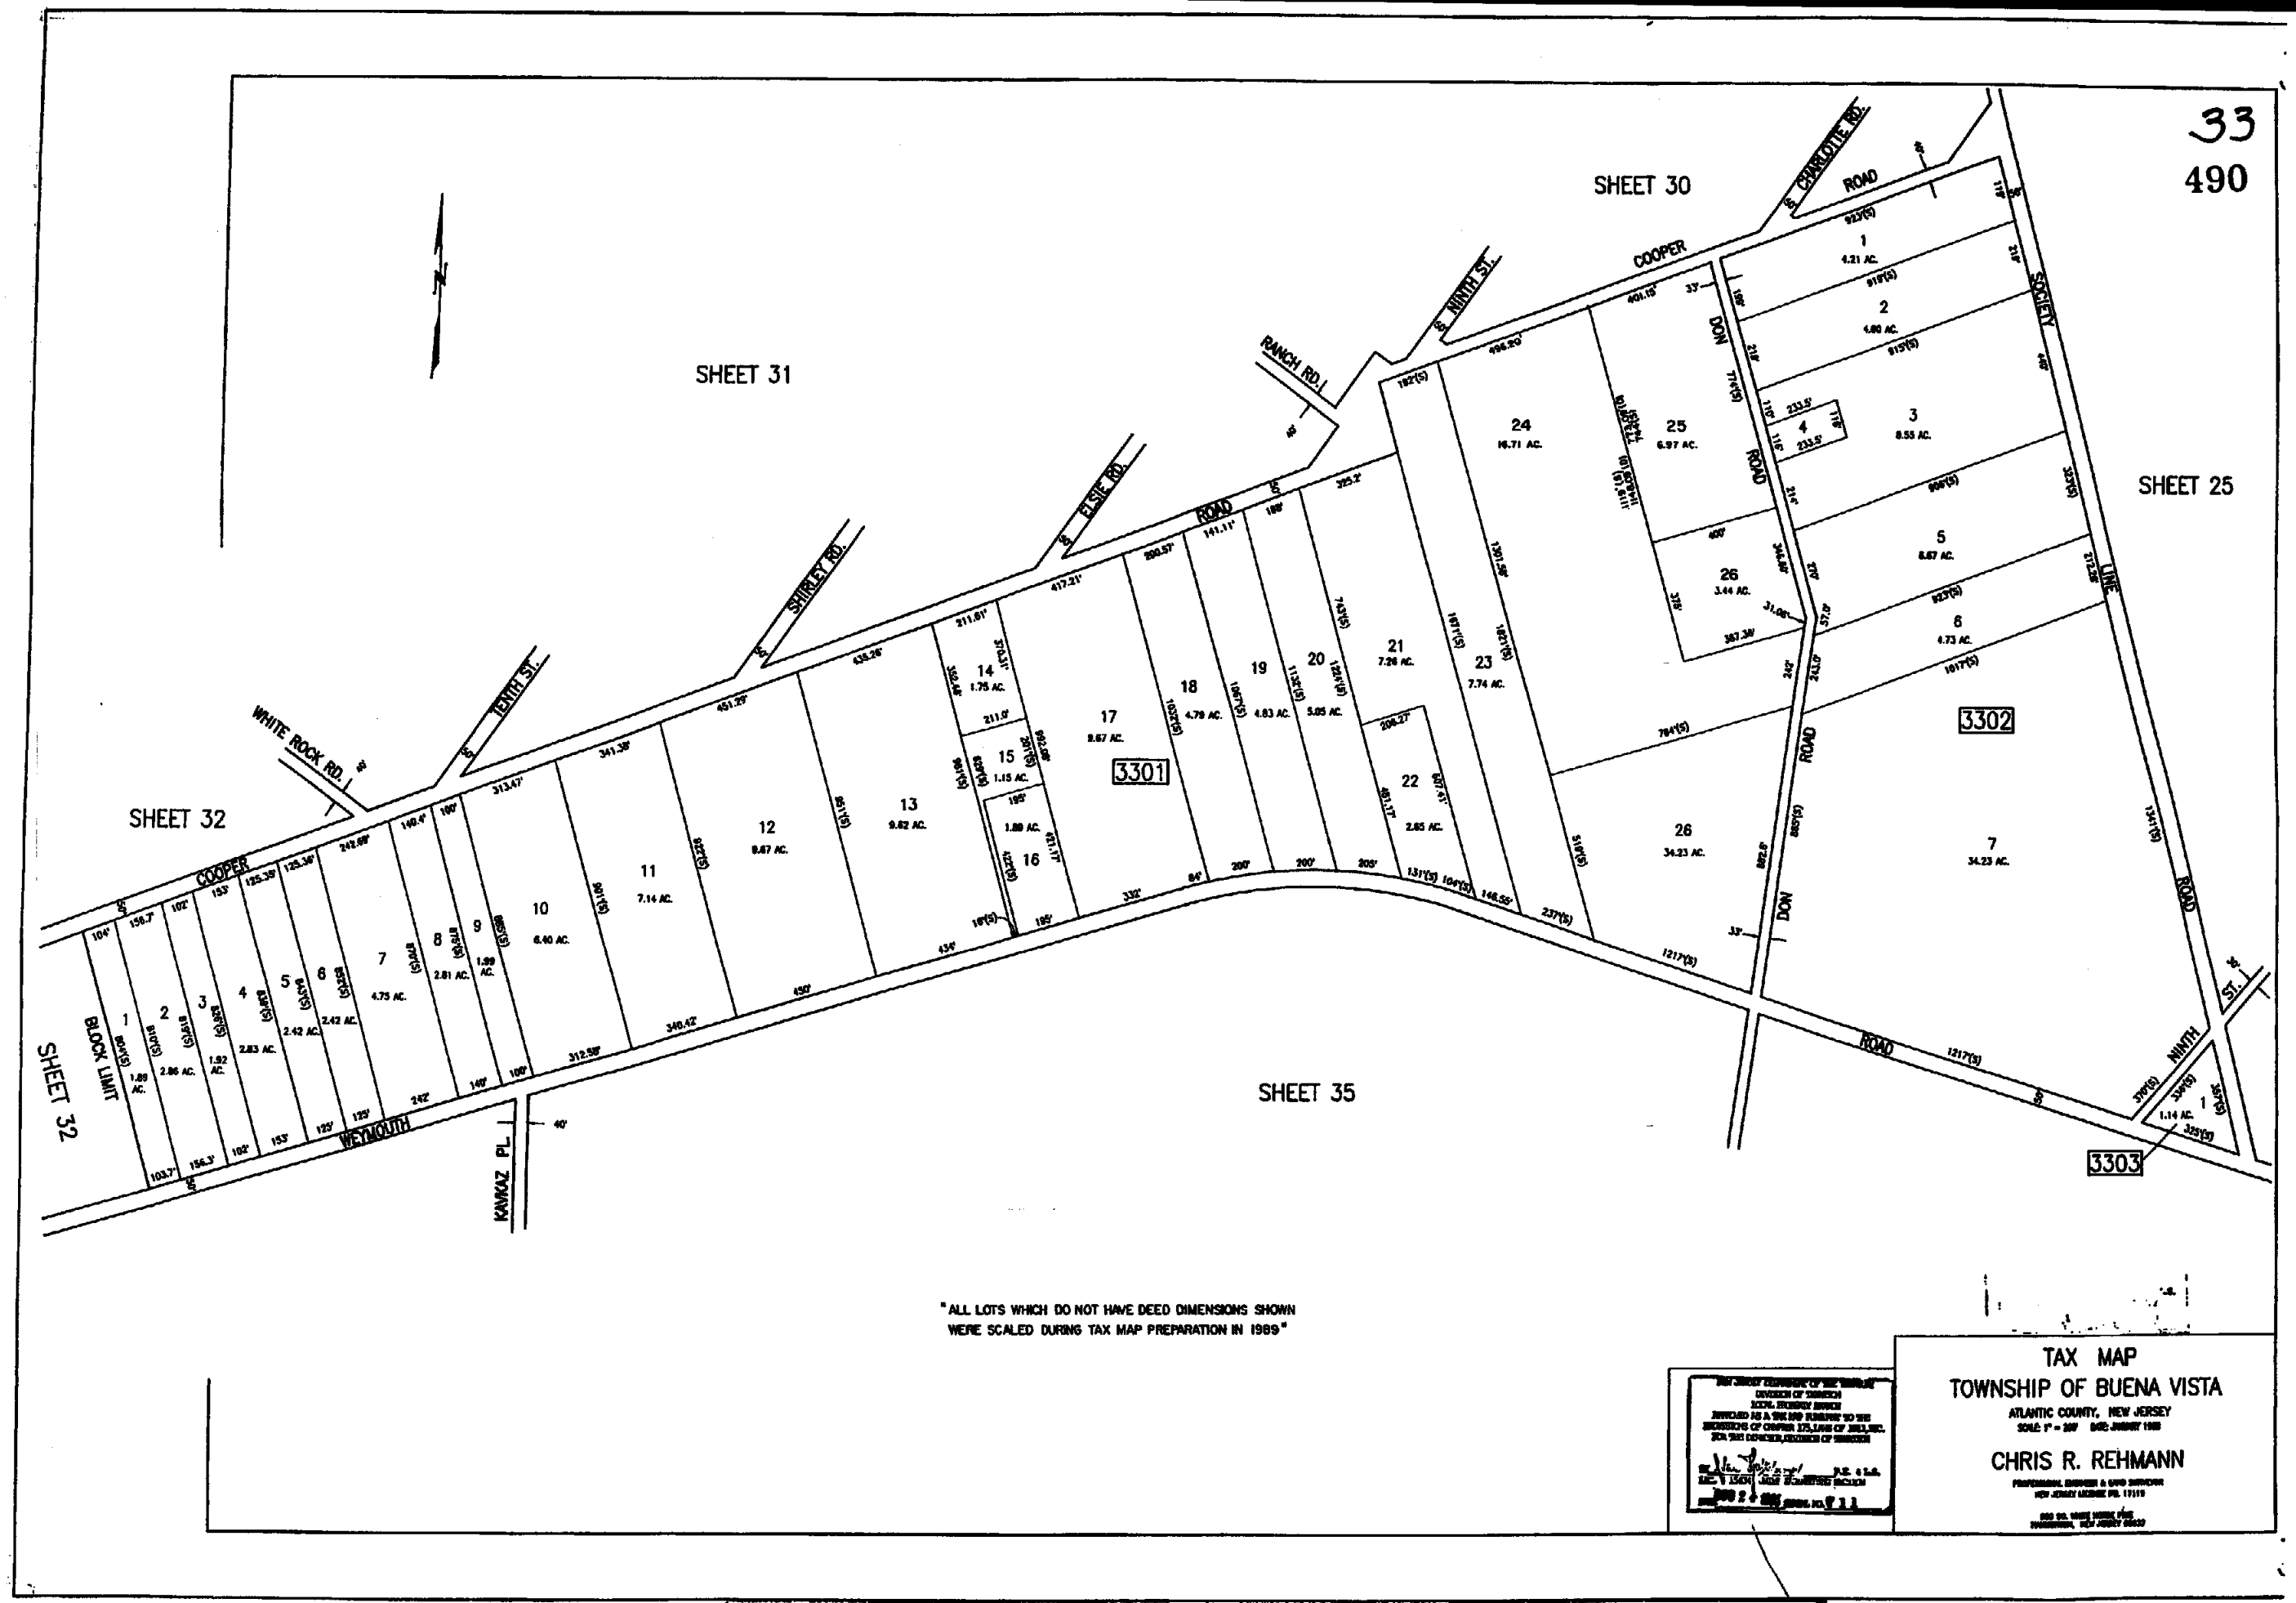
33
490
SHEET 30
SHEET 31
SHEET 32
SHEET 25
SHEET 35
COOPER ROAD
CHARLOTTE RD.
NINTH ST.
RANCH RD.
ELSIE RD.
SHIRLEY RD.
TENTH ST.
WHITE ROCK RD.
WEYMOUTH ROAD
KAVKAZ PL.
DON ROAD
SOCIETY LINE ROAD
BLOCK LIMIT
3301
3302
3303
"ALL LOTS WHICH DO NOT HAVE DEED DIMENSIONS SHOWN WERE SCALED DURING TAX MAP PREPARATION IN 1989"
TAX MAP
TOWNSHIP OF BUENA VISTA
ATLANTIC COUNTY, NEW JERSEY
CHRIS R. REHMANN