REVISIONS		
DATE	NAME	NO.
Aug. 2008	Dixon Assoc.	1
May 2009	Dixon Assoc.	2
Mar. 2011	Dixon Assoc.	3
Nov. 15, 2012	Dixon Assoc.	4
Feb. 5, 2015	J.Boney NJ Lic #31264	5
Aug. 15, 2019	J.Boney NJ Lic #31264	6

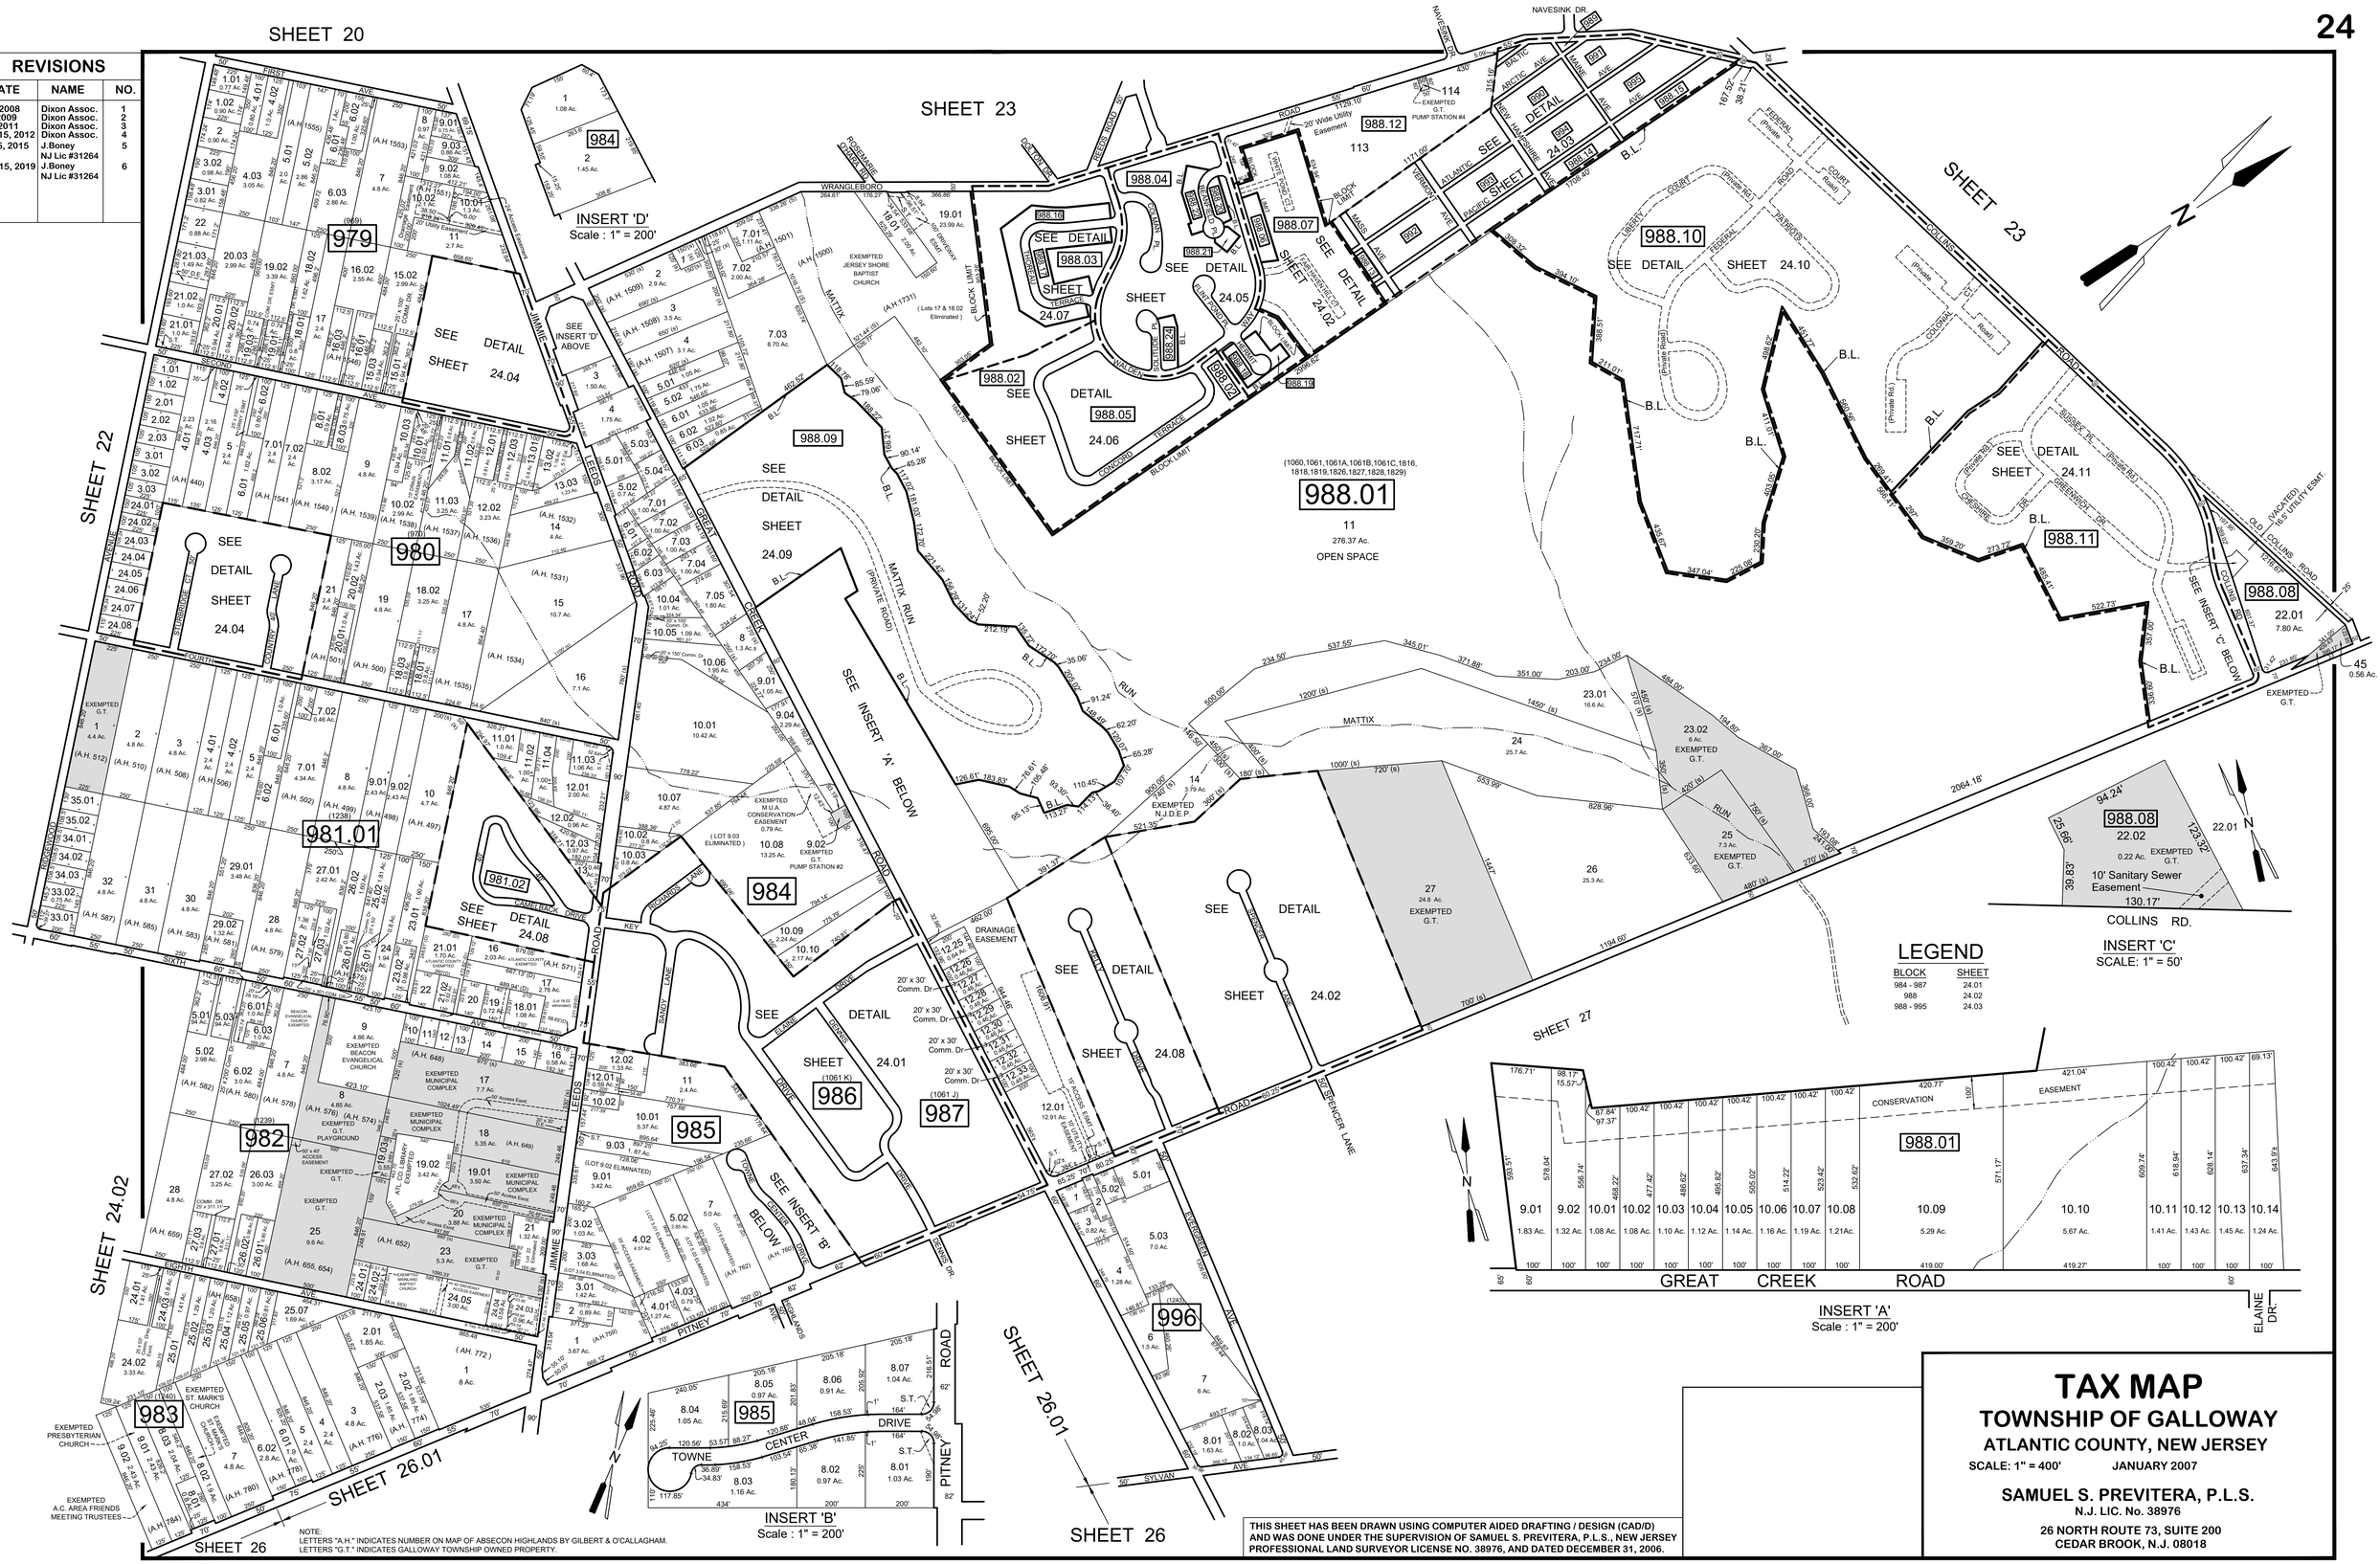

NOTE:
LETTERS "A.H." INDICATES NUMBER ON MAP OF ABSECON HIGHLANDS BY GILBERT & O'CALLAGHAM.
LETTERS "G.T." INDICATES GALLOWAY TOWNSHIP OWNED PROPERTY.

THIS SHEET HAS BEEN DRAWN USING COMPUTER AIDED DRAFTING / DESIGN (CAD/D) AND WAS DONE UNDER THE SUPERVISION OF SAMUEL S. PREVITERA, P.L.S., NEW JERSEY PROFESSIONAL LAND SURVEYOR LICENSE NO. 38976, AND DATED DECEMBER 31, 2006.

TAX MAP

TOWNSHIP OF GALLOWAY

ATLANTIC COUNTY, NEW JERSEY

SCALE: 1" = 400' JANUARY 2007

SAMUEL S. PREVITERA, P.L.S.
N.J. LIC. No. 38976
26 NORTH ROUTE 73, SUITE 200
CEDAR BROOK, N.J. 08018