REVISIONS
WPHA 8-20-87

See Adjoining Sheet 4

REVISIONS
WPH 1-18-84

# TAX MAP
## TOWNSHIP OF HAMILTON

ATLANTIC COUNTY, NEW JERSEY
SCALE: 1" = 100' DATE: APRIL 20, 1982

JOHN R. WALKER
OCEAN CITY, N.J.
N.J. LICENSE NO. 10294

NEW JERSEY DEPARTMENT OF THE TREASURY
DIVISION OF TAXATION
LOCAL PROPERTY AND PUBLIC UTILITY BRANCH
APPROVED AS A TAX MAP PURSUANT TO THE PROVISIONS OF CHAPTER 175, LAWS OF 1973, ETC.
FOR THE DIRECTOR, DIVISION OF TAXATION
BY _____ P.E. & L.S.
LIC. #15434 CHIEF, ENGINEERING SECTION
DATE JAN 22 1996 SERIAL NO. 854

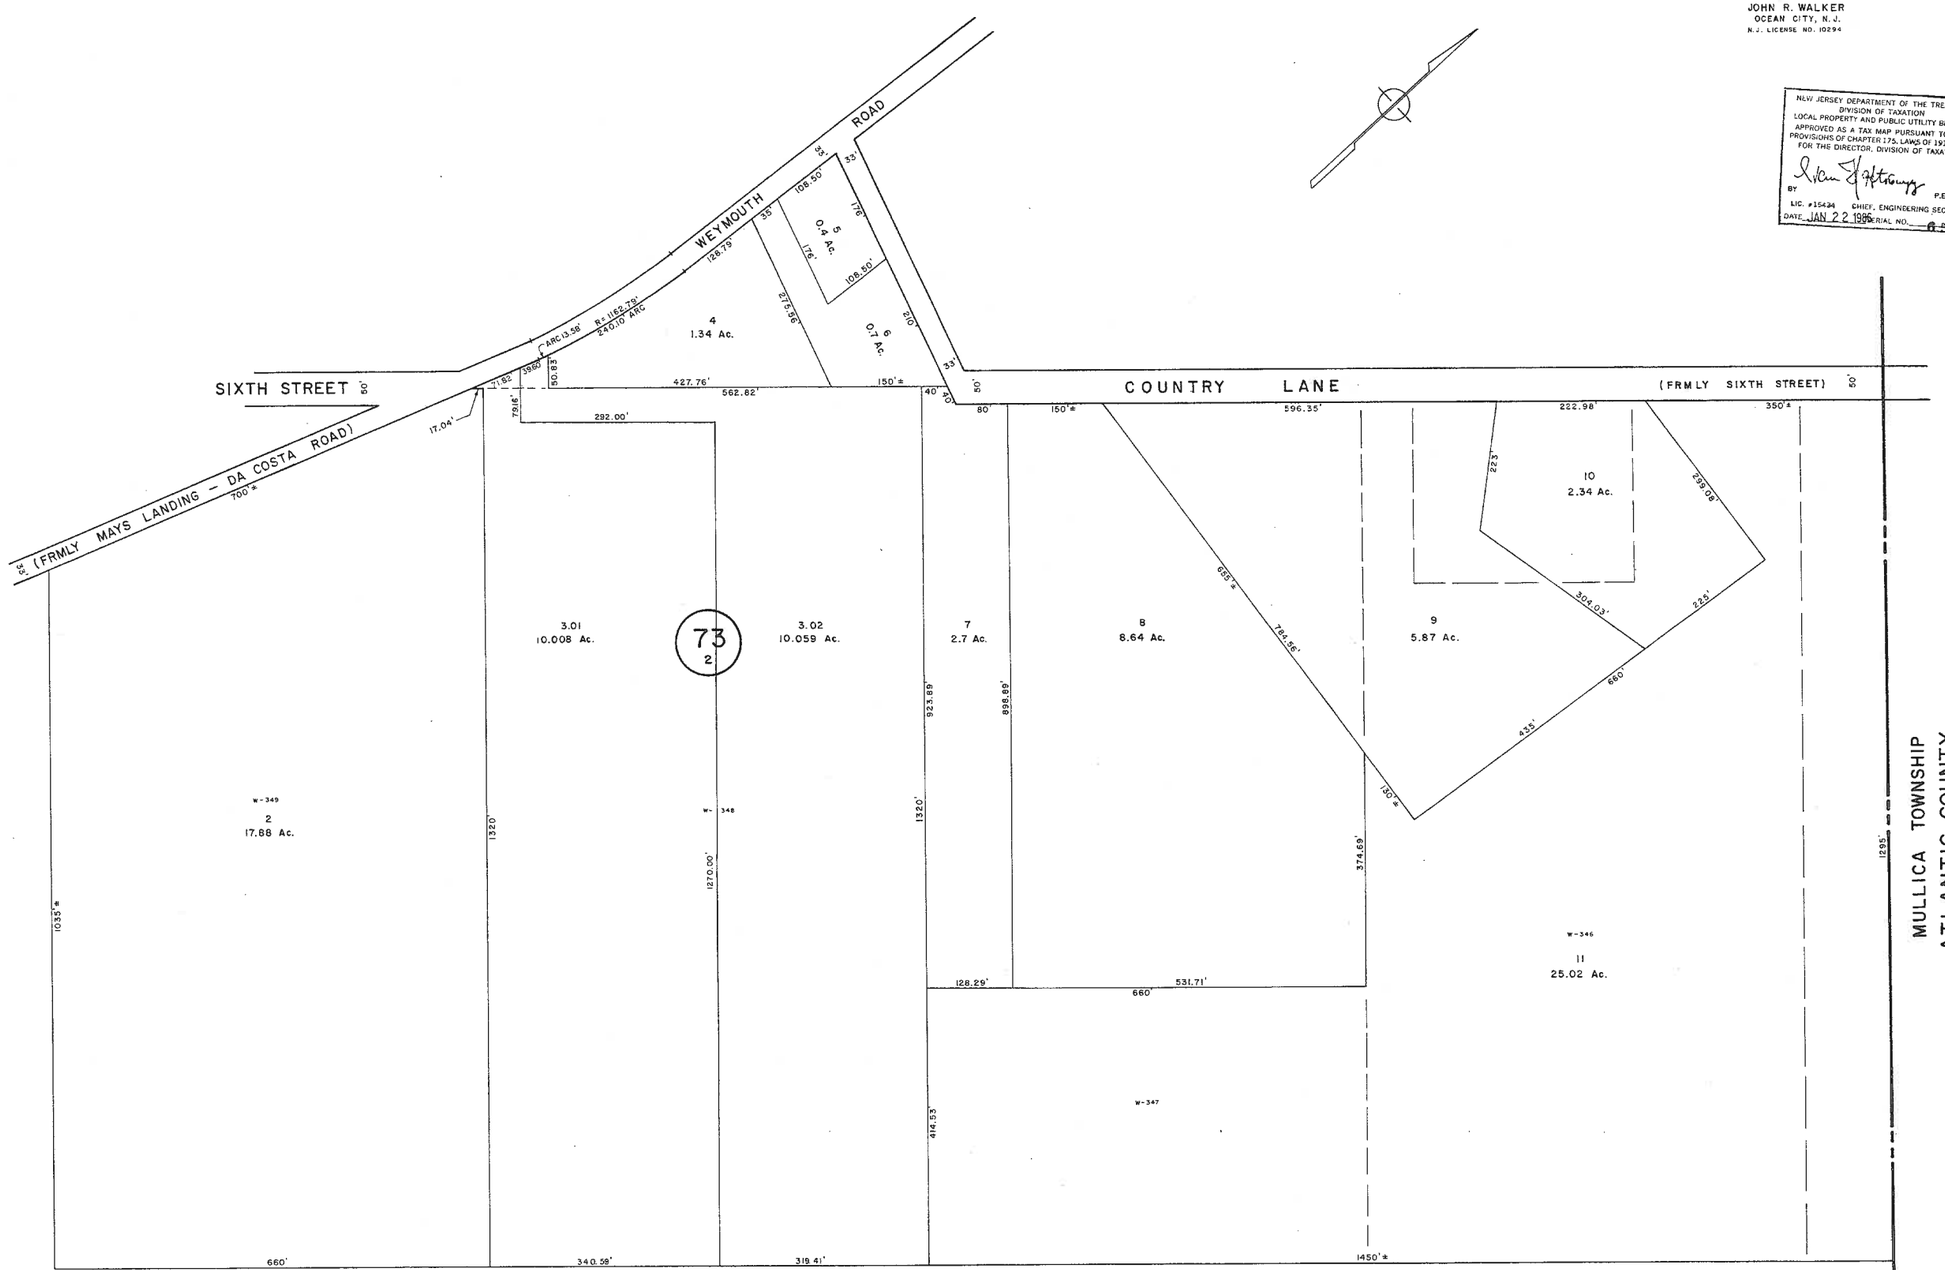


See Adjoining Sheet 4

NOTE: LETTER "W" INDICATES NUMBER ON MAP OF WEYMOUTH FARM & AGRICULTURAL COMPANY.

FEB. 2008
REV. BY ALEXANDER M. CHURCHILL ASSOC. - JAN. '95, MAR. '95

See Adjoining Sheet 4