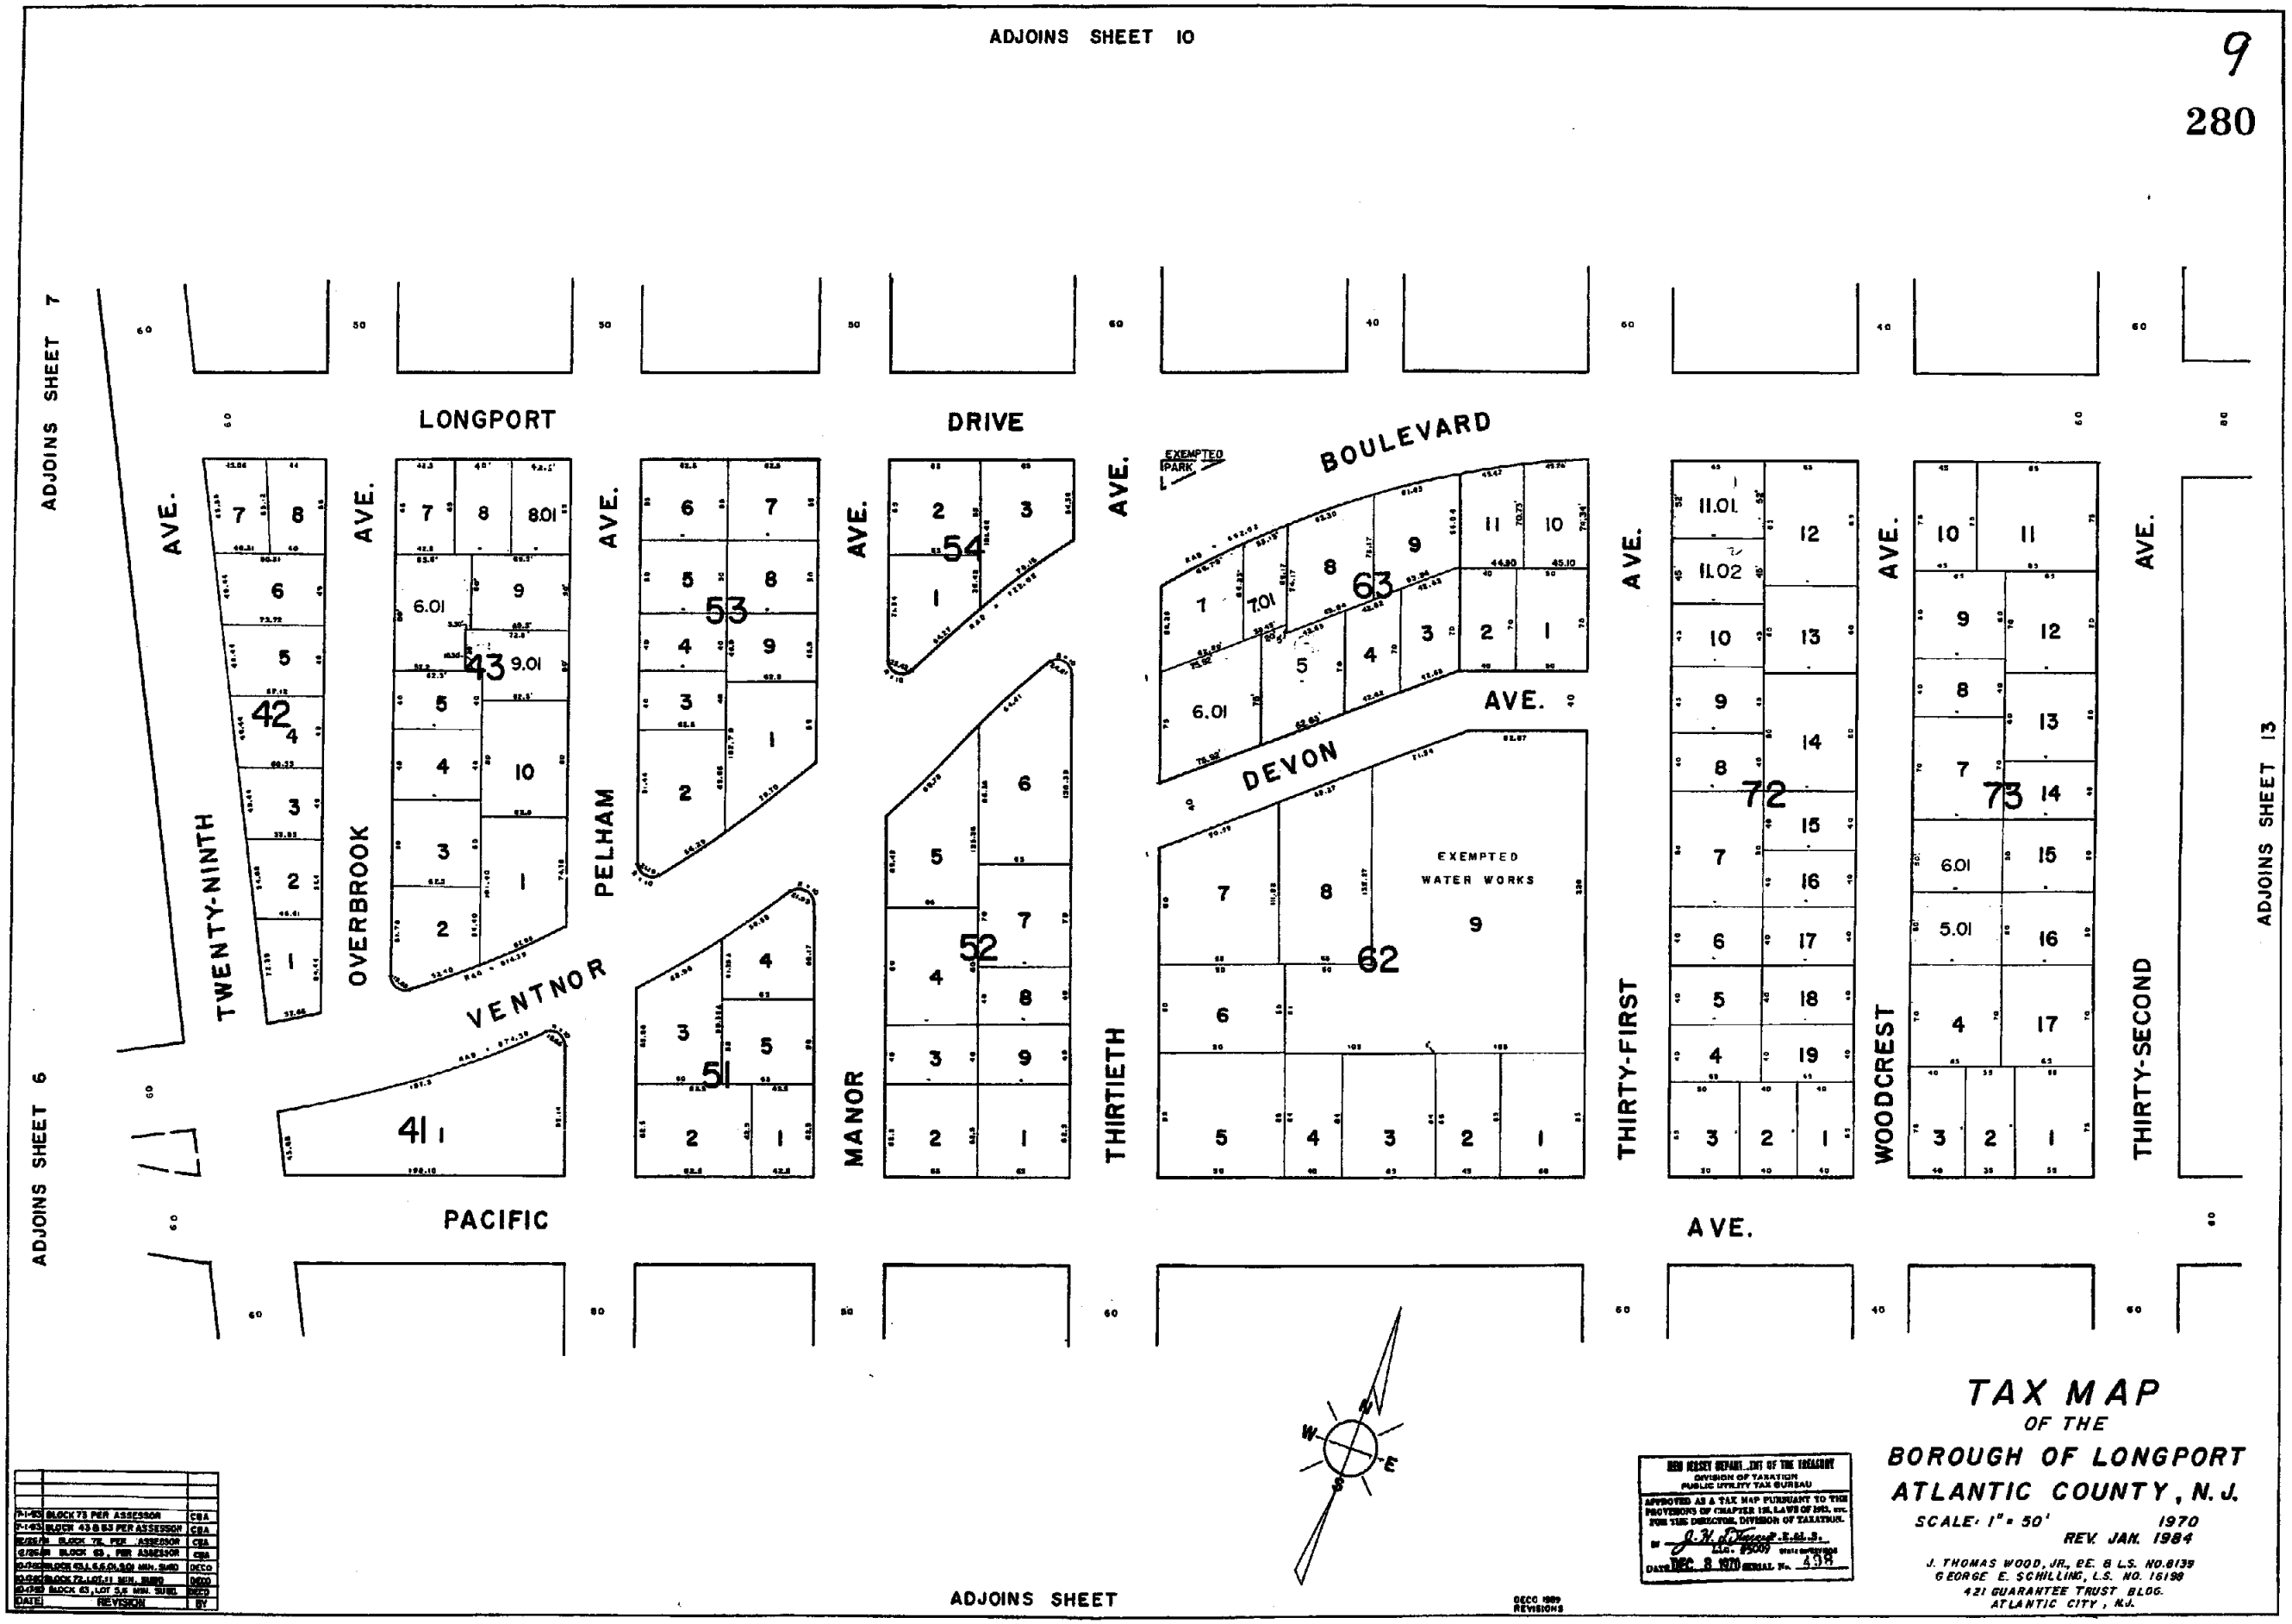
ADJOINS SHEET 10
ADJOINS SHEET 7
ADJOINS SHEET 6
ADJOINS SHEET 13
ADJOINS SHEET
LONGPORT
DRIVE
BOULEVARD
DEVON
AVE.
VENTNOR
PACIFIC
TWENTY-NINTH
OVERBROOK
PELHAM
MANOR
THIRTIETH
THIRTY-FIRST
WOODCREST
THIRTY-SECOND
EXEMPTED PARK
EXEMPTED WATER WORKS
41
42
43
51
52
53
54
62
63
72
73
N
E
S
W
TAX MAP
OF THE
BOROUGH OF LONGPORT
ATLANTIC COUNTY, N.J.
SCALE: 1" = 50'
1970
REV. JAN. 1984
J. THOMAS WOOD, JR., P.E. & L.S. NO.8139
GEORGE E. SCHILLING, L.S. NO. 16198
421 GUARANTEE TRUST BLDG.
ATLANTIC CITY, N.J.
DIVISION OF TAXATION
PUBLIC UTILITY TAX BUREAU
APPROVED AS A TAX MAP PURSUANT TO THE PROVISIONS OF CHAPTER 138, LAWS OF 1951, ETC. FOR THE DIRECTOR, DIVISION OF TAXATION.
DATE DEC 8 1970 SERIAL No. 434
DATE REVISION BY
7-1-83 BLOCK 73 PER ASSESSOR CBA
7-1-83 BLOCK 43 & 53 PER ASSESSOR CBA
8/30/88 BLOCK 72, PER ASSESSOR CBA
6/26/89 BLOCK 63, PER ASSESSOR CBA
10-7-90 BLOCK 43.1, 6.6, 6.01, 9.01 MIN. SUBD DECC
10-8-90 BLOCK 72, LOT 11 MIN. SUBD DECC
10-7-90 BLOCK 63, LOT 5.6 MIN. SUBD DECC
DECC 1989 REVISIONS