


REVISED TO APRIL 15, 1996 BY R&V

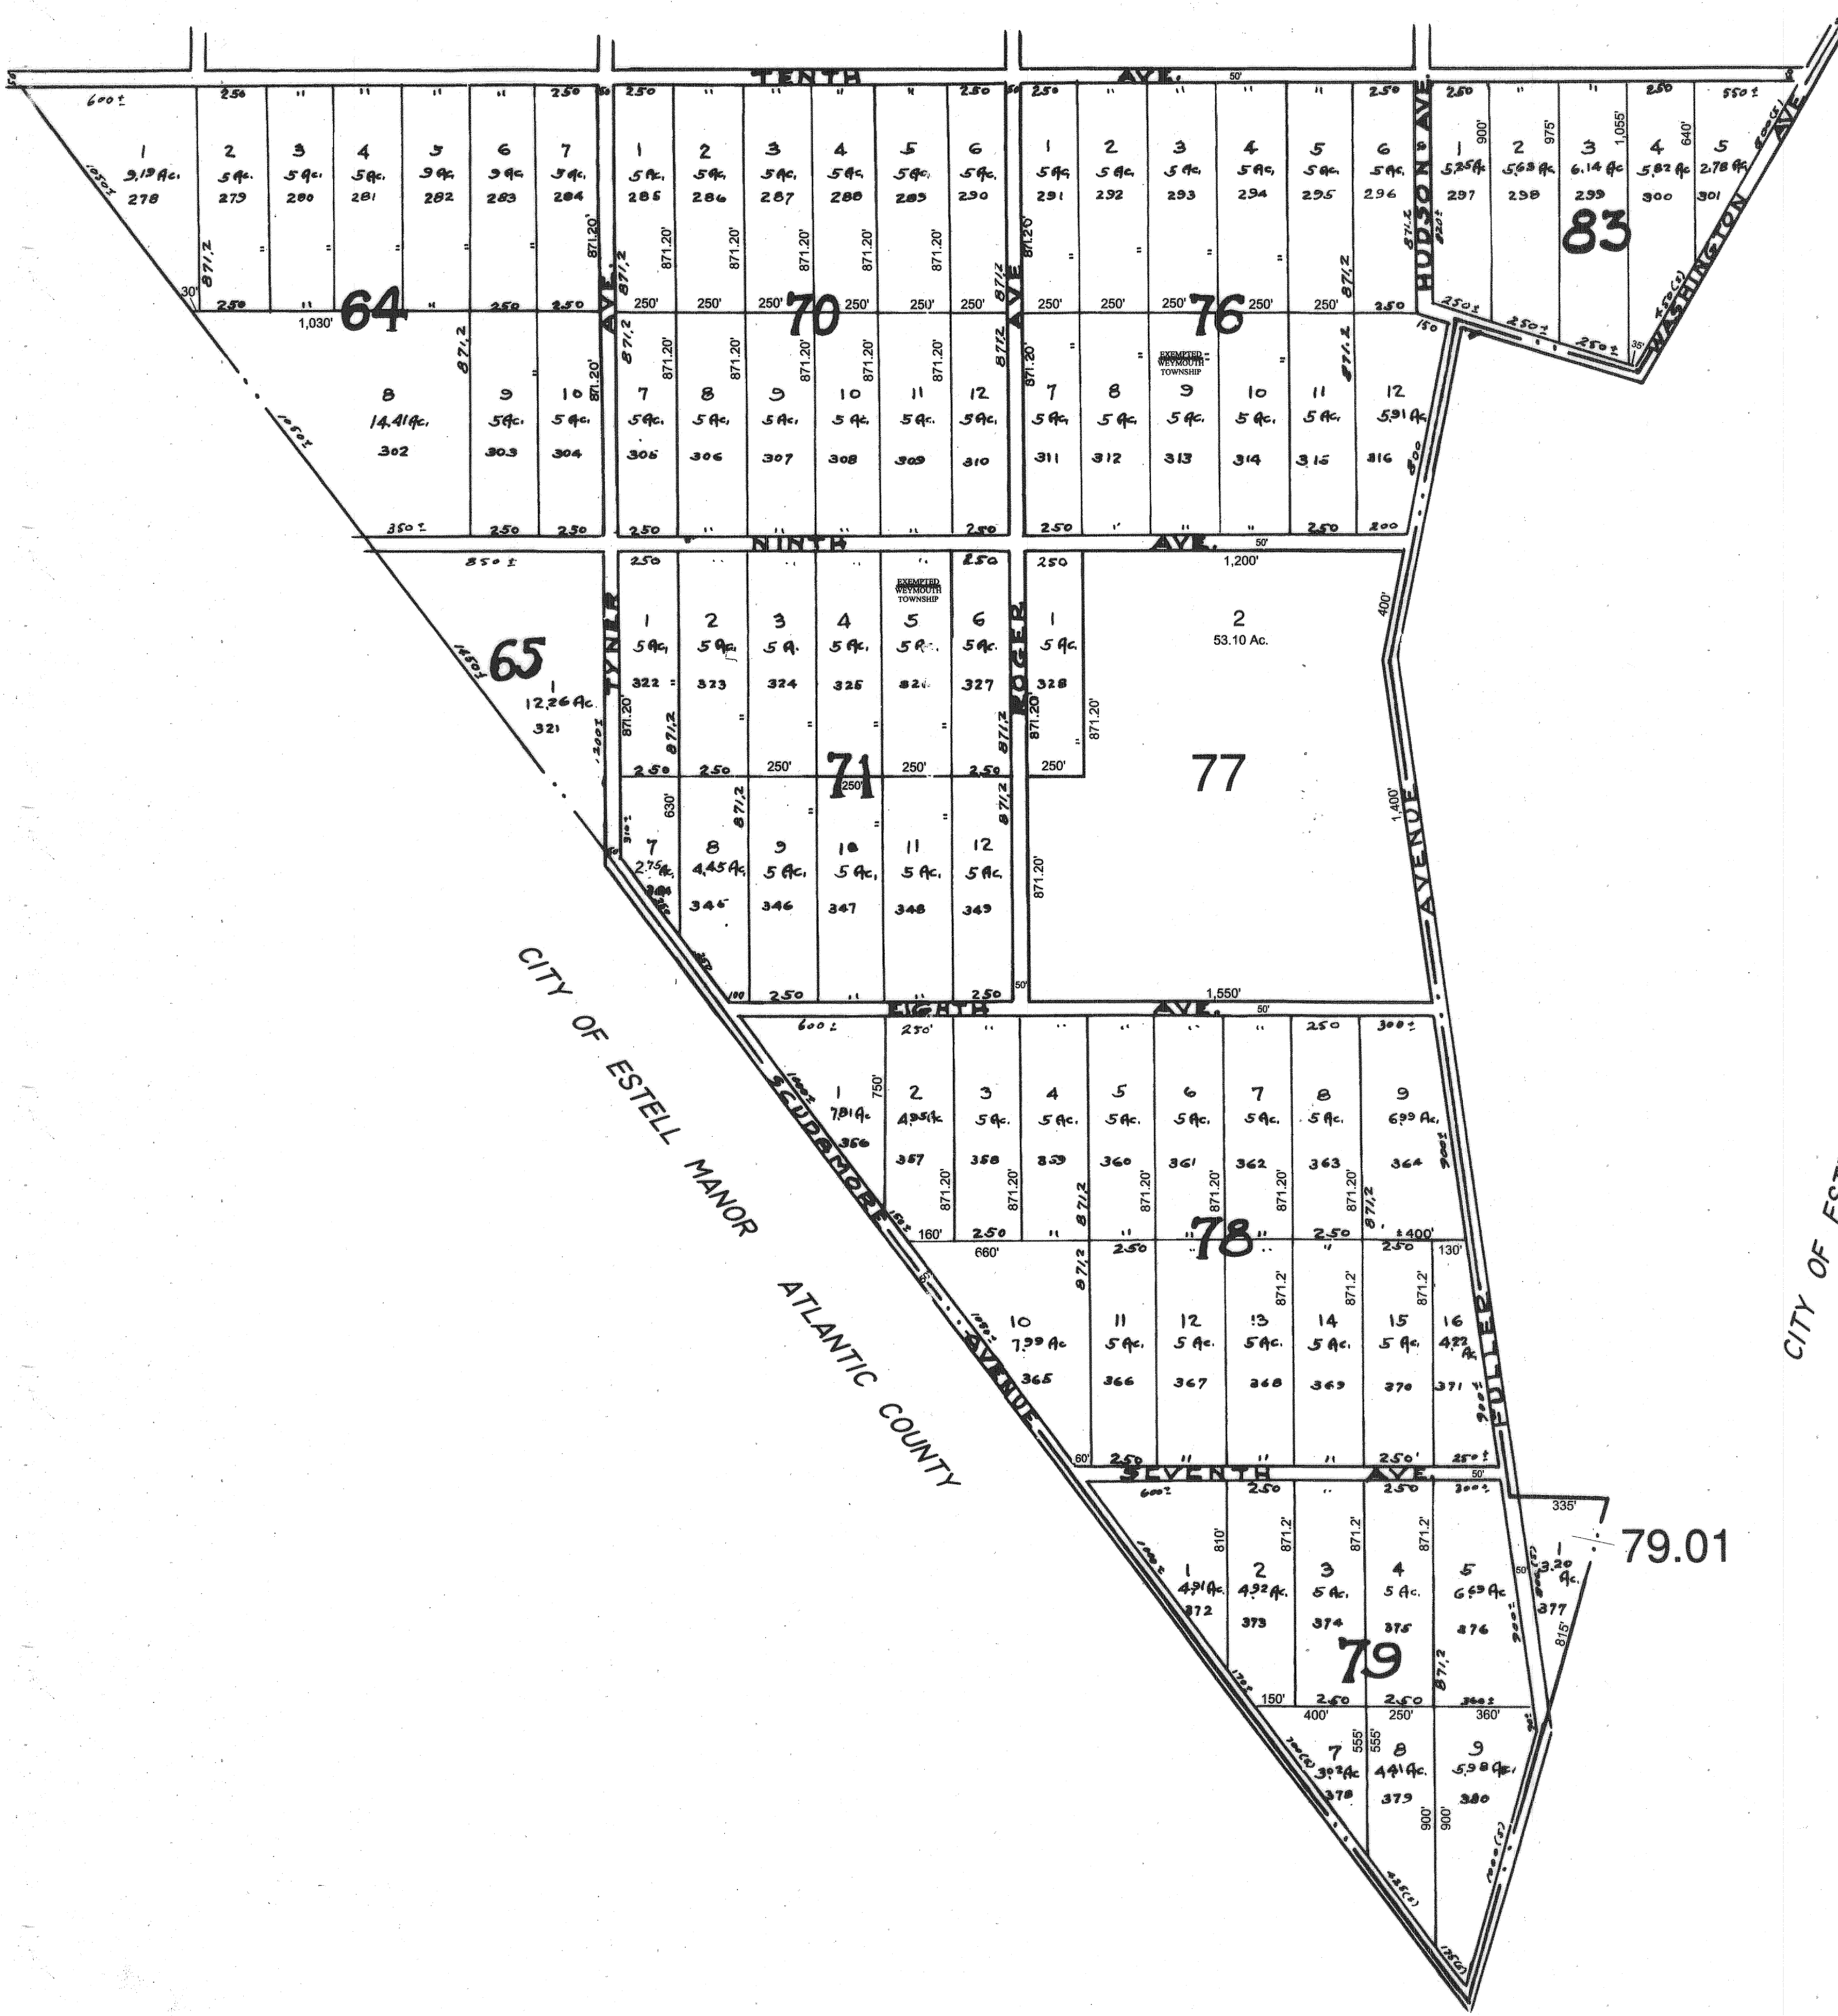

THIS SHEET IS A SCANNED COPY OF THE TAX MAP ORIGINALLY PREPARED BY JOHN ADAMS, TOWNSHIP ENGINEER, DATED: 1958. THE ORIGINAL APPROVED MAP IS ON FILE IN THE OFFICE OF THE TOWNSHIP ENGINEER.

NEW JERSEY DEPARTMENT OF THE TREASURY
DIVISION OF TAXATION
APPROVED AS A TAX MAP PURSUANT TO THE AUTHORITY OF
N.J.S.A. 52:1-16 AND N.J.S.A. 54:5-4
FOR THE DIRECTOR, DIVISION OF TAXATION
John Adams
Twp. Engineer
DATE: MAY 09 2014 PERAL NO. 1059

TAX MAP
WEYMOUTH TOWNSHIP, N.J.
ATLANTIC COUNTY
SCALE: 1"=400'
REVISED 1958
1968
John Adams Twp. Engineer
Revised 1984 by RONALD J. PRICE, N.J.C.E. 13904

Lots Numbered 278 to 380 A.G. Vautrinot Map
Walker Tract.

